
Structural Soil Tree Pit Design

Planting hole dimensions at surface: 1.2m x 1.2m

Tree pit depth 0.6m-1.5m

STOCKHOLM TREEPITS

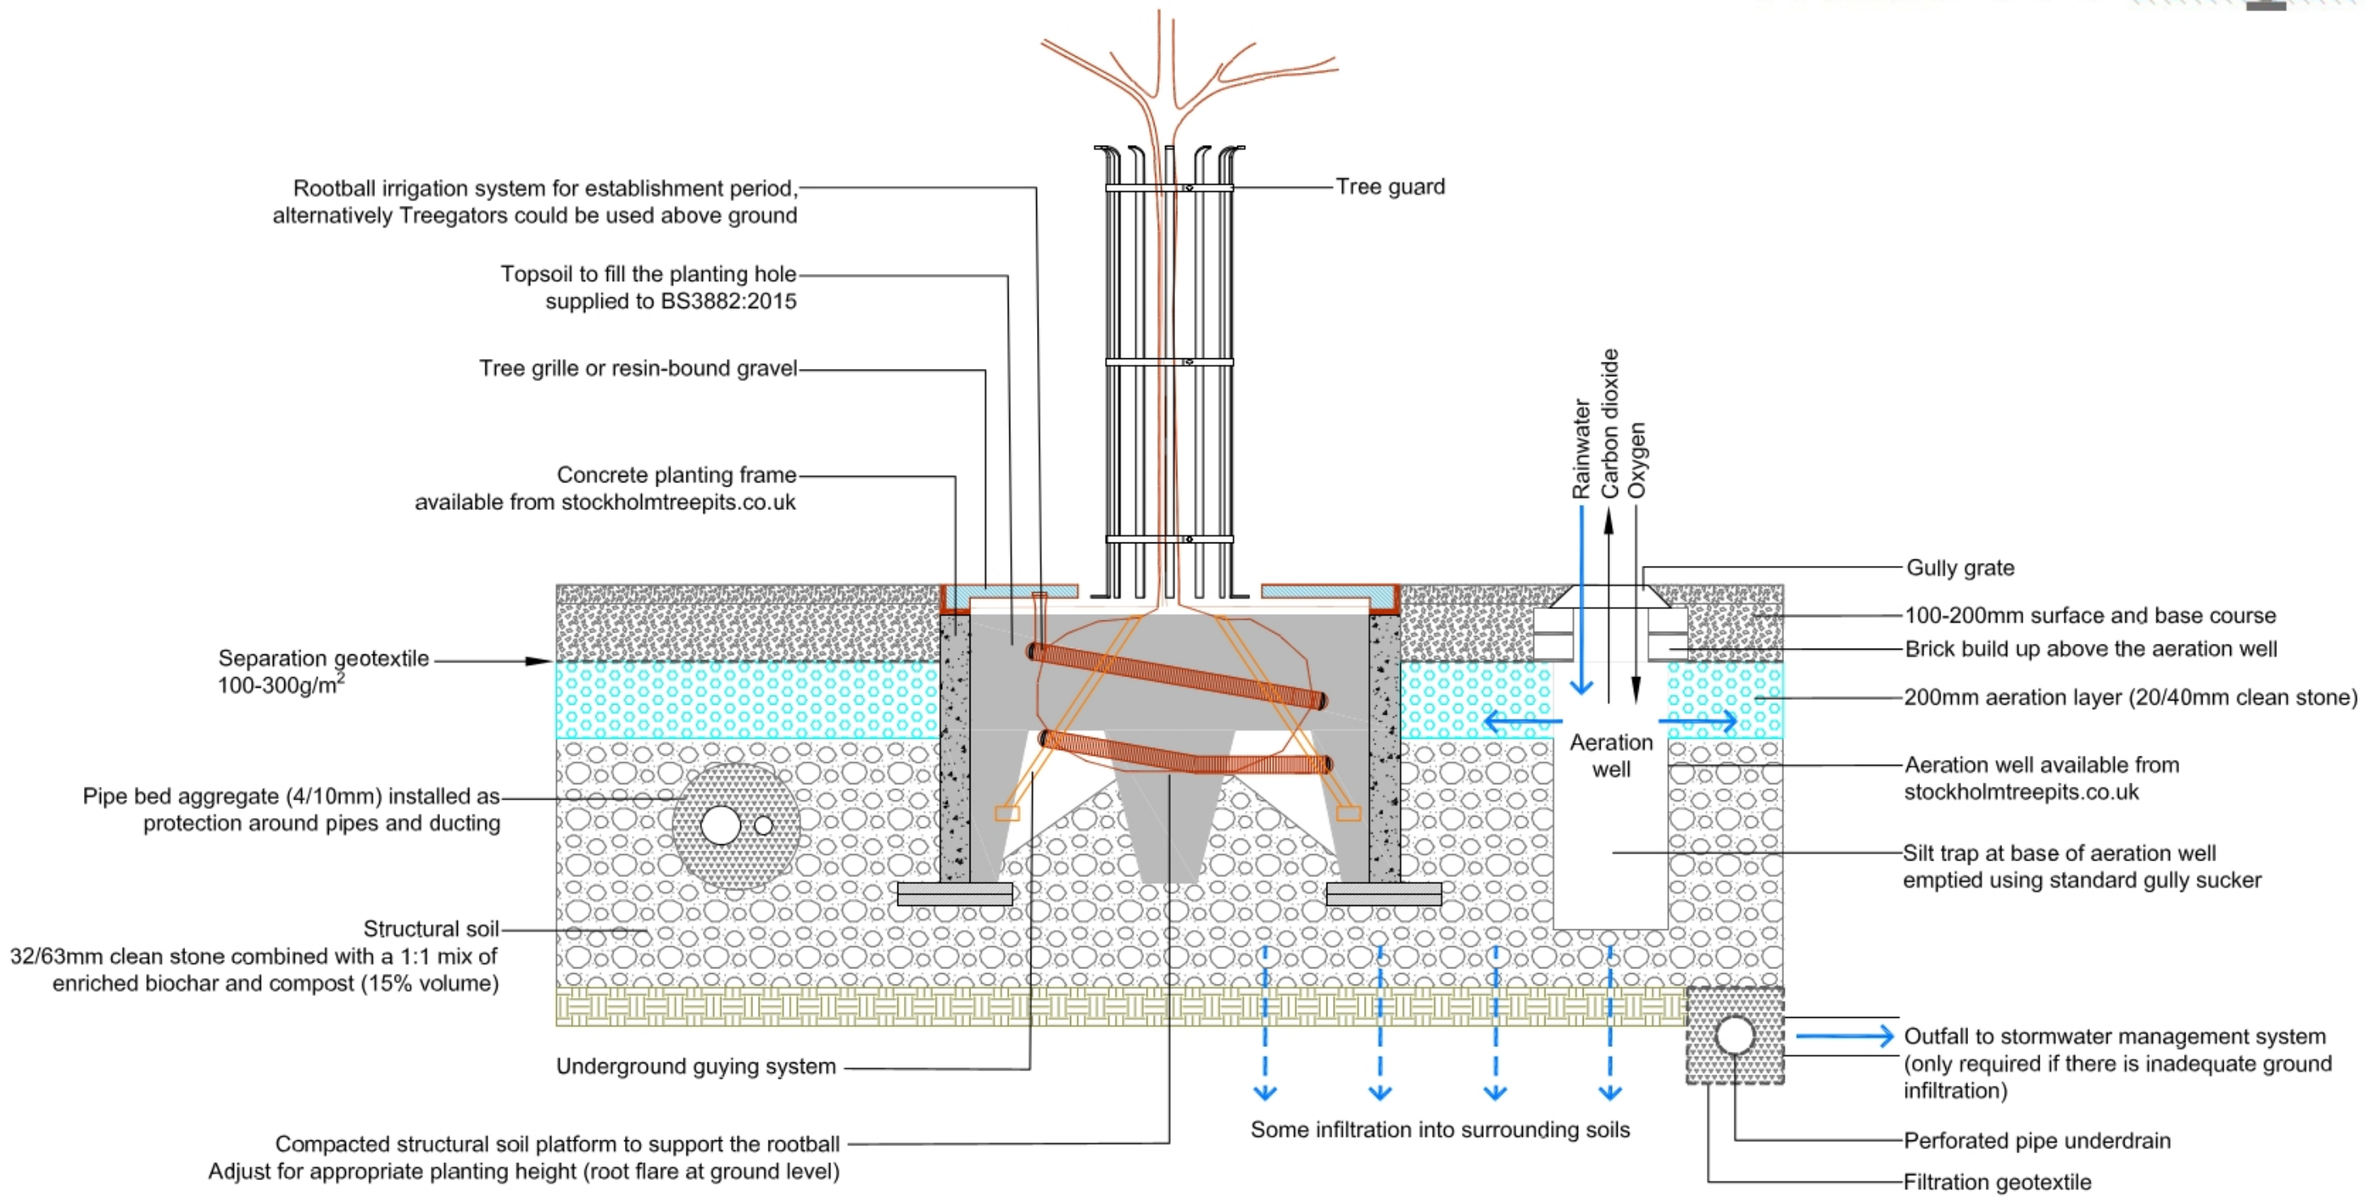

1:16