© COPYRIGHT - ALL DOCUMENTS AND DRAWINGS PREPARED BY IAN WATERS DESIGN LTD. REMAIN THE PROPERTY OF THE CREATOR AND MAY NOT BE REPRODUCED WITHOUT CONSENT.

DRAWING NOTES :

DIMENSIONS : ARE TO BE VERIFIED ON SITE, CRITICAL DIMENSIONS TO BE CHECKED PRIOR TO ANY WORKS.

LEVELS : SITE AND ORDINANCE DATUM LEVELS NOT SURVEYED / SHOWN.

BELOW GROUND SERVICES : GAS/ELECTRIC UTILITY ROUTES, SURFACE WATER, FOUL DRAINAGE ROUTES AND MANHOLE LOCATIONS AS DRAWN ARE INDICATIVE ONLY, ALL TO BE CHECKED / CONFIRMED ON SITE.

REAR GARDEN LAWN AREA

NEW SHED FLOOR PLAN

BOUNDARY LINE / WALL

EXISITNG BRICKWORK BOUNDARY WALL

OUITLINE OF EXISTING SHED

OUTLINE OF EXISITNG SHED BASE

2422

2640

4200

1086

2400

STEP

3835

3823

3859

PAVED TERRACE AREA

STEP

BACK DOOR

GARDEN WALL

BACK GATE

Gate

STEP

20 WOOD END

EXISTING WALL RETAINED

PARKING AREA

22 WOOD END COTTAGE

N

GROUND FLOOR PLAN
SCALE 1:50

0m 1m 2m 3m 4m 5m
SCALE

EXISTING SHED FLOOR AREA=18m2
PROPOSED NEW SHED FLOOR AREA=10m2

SITE AREA 522M2

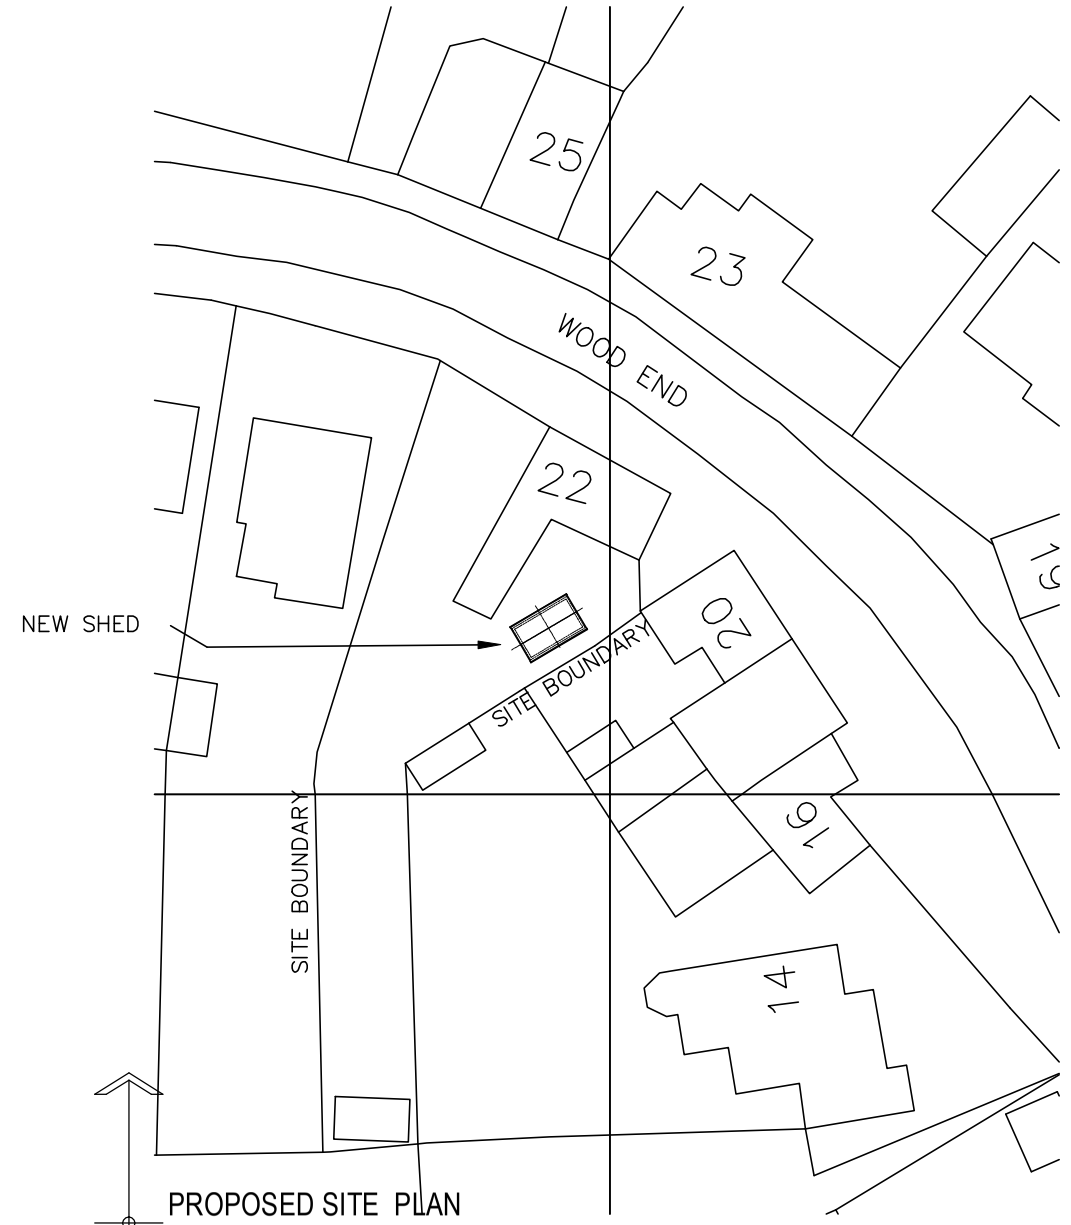

PROPOSED SITE PLAN
SCALE 1:500

IAN WATERS - Architecture
St Ives, Cambridgeshire. 01480 464777 ian.waters77@btinternet.com

AS PROPOSED – PLAN

GARDEN SHED
22 WOOD END, BLUNTISHAM,
CAMBRIDGESHIRE. PE28 3LE

FOR Ms Harwood

Date	JUNE 2024
Scale	1:50(A3)
Status	Planning
Drawing No	0284/100