


2 Elevation A-A - Proposed

Scale: 1:50 @ A1

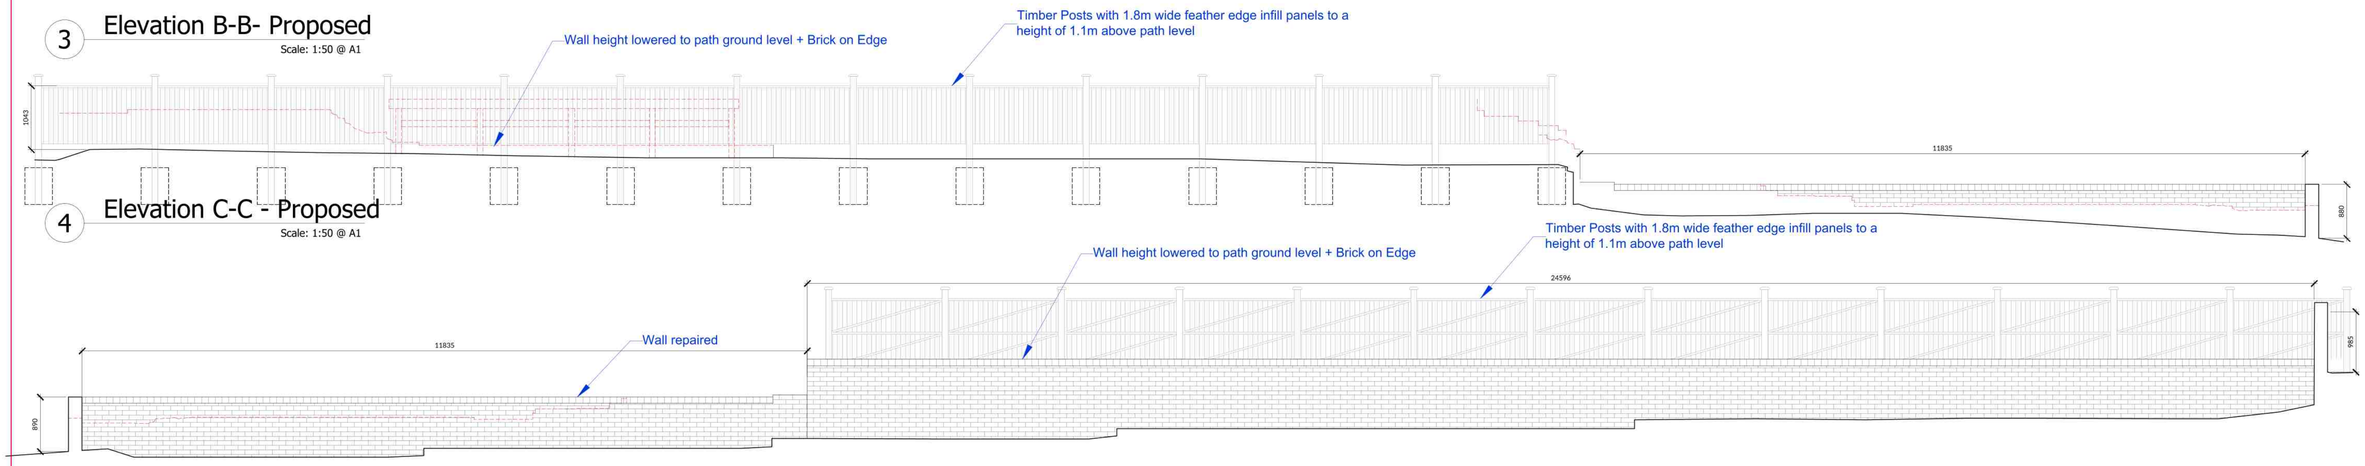


3 Elevation B-B- Proposed

Scale: 1:50 @ A1

4 Elevation C-C - Proposed

Scale: 1:50 @ A1

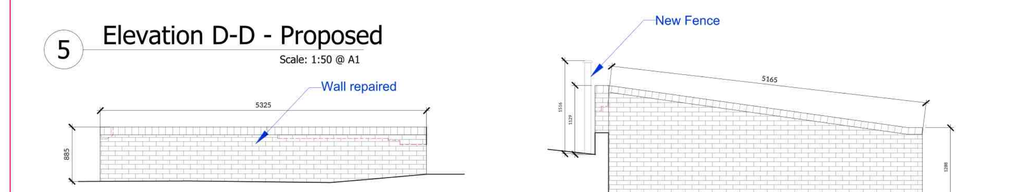

5 Elevation D-D - Proposed

Scale: 1:50 @ A1

6 Elevation E-E - Proposed

Scale: 1:50 @ A1

8 Elevation G-G - Proposed

Scale: 1:50 @ A1

7 Elevation F-F - Proposed

Scale: 1:50 @ A1

9 Elevation H-H - Proposed

Scale: 1:50 @ A1

Scale Bar 1:50 0 0.5 1 2.5m

Note: PM Plus are not the designers on this project, and are only responsible for the obtaining of planning permission.

Rev	Description	By	QA	Date
P3	Dimensions added	AS	AJ	20/10/2026
P2	Feather Edge Fencing	AS	AJ	17/09/2026
P1	Planning	AS	AJ	08/08/2026

Client
Places for People

Project Name
Countess Close / Queens Court Wall

Project Location
Car Park, Countess Close / Queens Court, Eaton Socon St. Neots PE19 8QA / PE19 8BZ

Sheet Name
Proposed Elevations

Project Status
Planning

Drawing Nr.
HDC003-PMP-QC-ZZ-DR-B-PL202

Scale
1:50 @ A1

PM Project Mangement + Surveys Ltd

© This drawing/design is the copyright of 'PM+' and must not be reproduced without their written consent. All drawings remain the property of 'PM+'. Figured dimensions only to be taken from this drawing. dimensions to be checked on site. Please inform 'PM+' immediately of any discrepancies before work proceeds.

Regulated by RICS®