

FRONT
ELEVATIONS 1:100

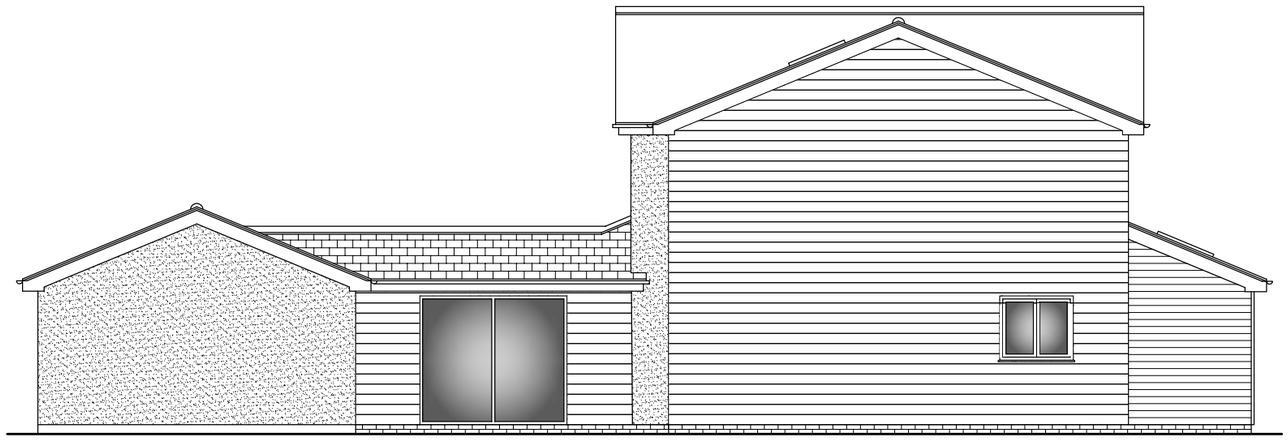

SIDE

MATERIALS:

Brickwork below DPC to match existing

Existing brickwork elevations to be retained

Roof tiles to match existing

5 no. roof windows

Anthracite grey UPVC windows & doors throughout

Existing white garage door to be retained

Cladding to be Fortex Cladding, Slate Grey or similar (www.freefoam.com)



REAR

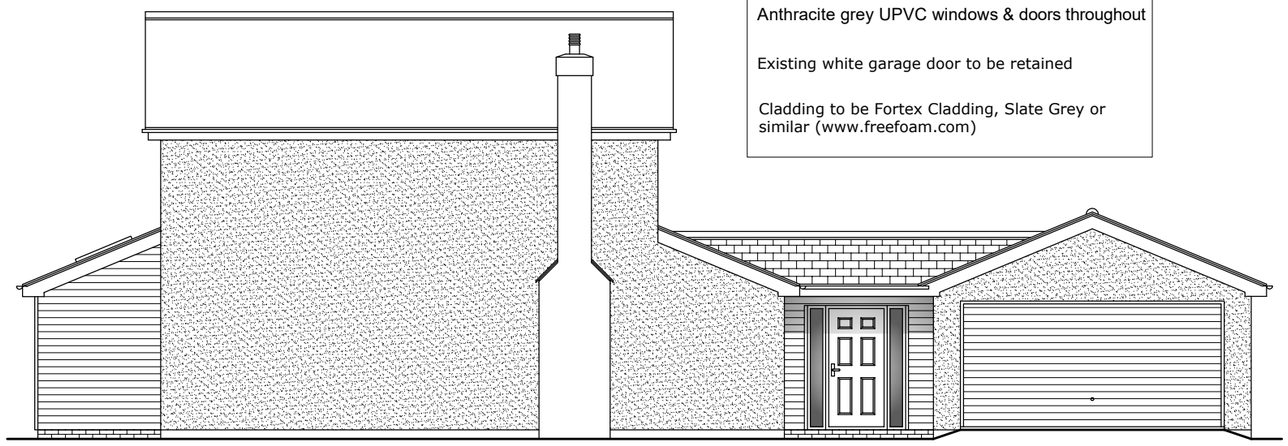

SIDE

0 1m 2m 3m 4m 5m

Contract : EXTENSIONS & ALTERATIONS TO 117 HIGH STREET, EARITH, HUNTINGDON, CAMBS.	Title : ELEVATIONS AS PROPOSED	These drawings are the COPYRIGHT of Greg Saberton Design. Unauthorised copying is not permitted.	Revisions : -	Scale : 1 : 100 Date : June 2025 Drawing Number : 08 / 2956 / 22	GREG SABERTON DESIGN ARCHITECTURAL DESIGN CONSULTANCY Tom's Hole Barn, Branch Bank, Prickwillow, Ely, Cambridgeshire, CB7 4UR Tel/Fax : 01353 687999 Email : greg@gregsabertondesign.co.uk