© Copyright Notice:

- This drawing and all information it contains are copyrighted by Cambs Home Design.
- They must not be copied or reproduced in whole or in part or used without the express approval of the authors.

Usage Instructions:

- The drawing is to be read in conjunction with all other relevant drawings and specifications.
- All dimensions must be checked on site prior to the commencement of works, and any discrepancies should be addressed immediately.
- Do not scale from this drawing.

Dimension Information:

- Unless otherwise specified, all dimensions in this drawing are in millimeters.



Front Elevation - Proposed
1 : 100



Side Elevation (No changes)
1 : 100

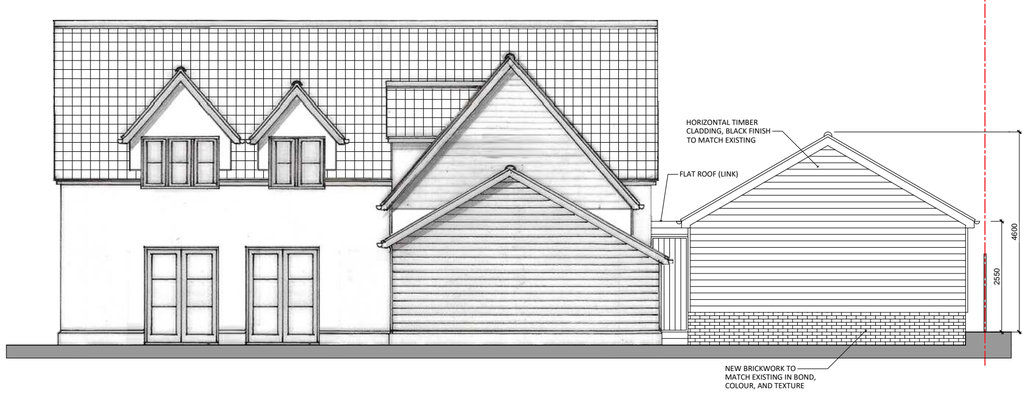

Rear Elevation - Proposed
1 : 100

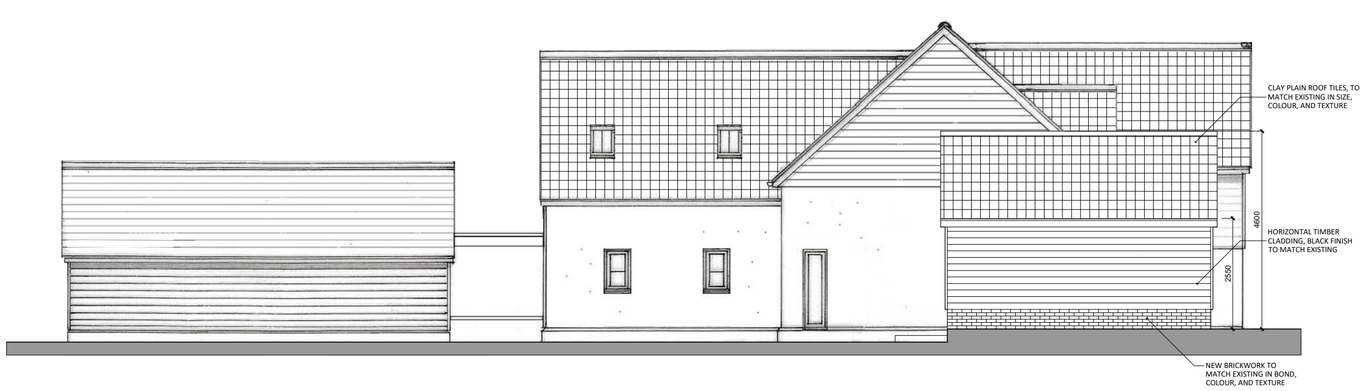

Side Elevation - Proposed
1 : 100

LEGEND

SITE BOUNDARY

Scale 1:100

0 1 2 3 4 5 6 7 8 9 10m

REV:	DESCRIPTION:	BY:	DATE:
B	Planning Issue	SP	10.2026
A	Planning Issue	SP	09.2026

STATUS: PLANNING

CAMBS HOME DESIGN ARCHITECTURE
Telephone: +44 (0) 7599216081
Email: info@cambshomedesign.co.uk
www.cambshomedesign.co.uk

CLIENT: Mr B. Layman

PROJECT: Garage at Mill House, Mill Road, Wistow, PE28 2QQ

TITLE: Elevations - Proposed

SCALE AT A2:	DATE:	DRAWN:	CHECKED:
1:100	09.2026	SP	SP

PROJECT NO:	DRAWING NO:	REVISION:
26.09	P103	B