
Schedule of Revisions			
Rev:	Description:	Date:	Initial:
A	Amended Following BAS comments	2025-01-16	BW
B	Amended Following Client Comments	2025-01-17	BW
C	Amended Following Client Comments	2025-01-17	BW
D	Amended Following Client Comments	2025-01-18	BW
E	Amended Following Planning comments	2025-03-17	BW

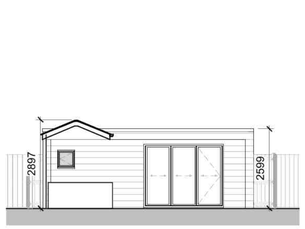


Front
1 : 100




Right
1 : 100




Rear
1 : 100

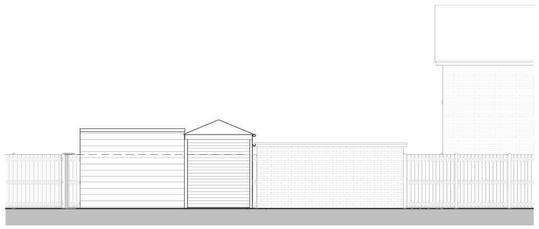


Left
1 : 100

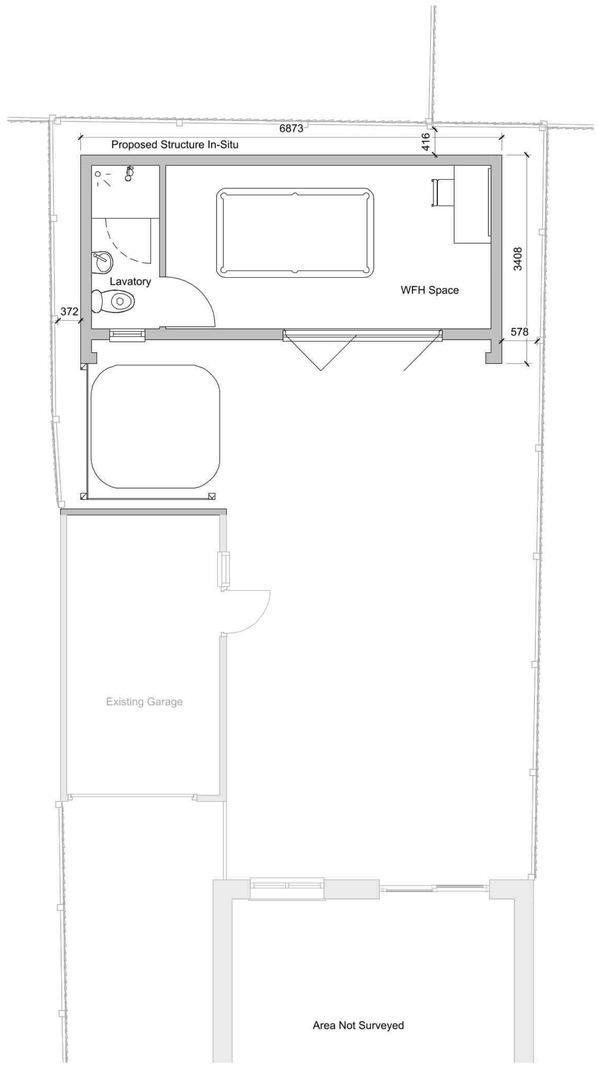


Ground Floor
1 : 50

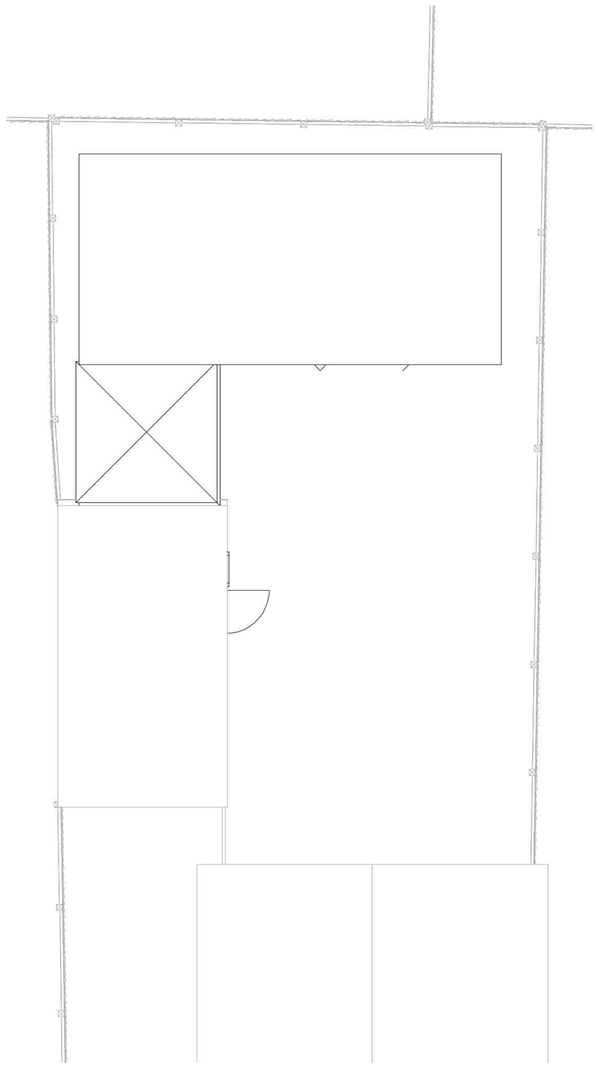

Roof Plan
1 : 50

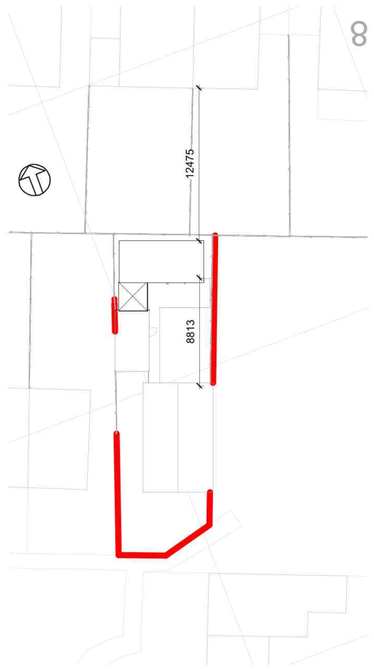

Block Plan
1 : 250

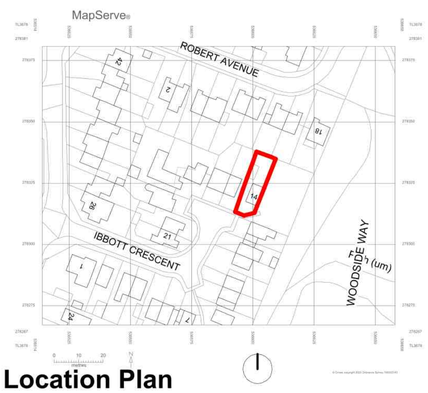

Location Plan
1 : 1250

KEY

Cederal Timber Caldding

Grey Composite Cladding

0.5 0 0.5 1 1.5 2 2.5
SCALE 1: 50 m

1 0 1 2 3 4 5
SCALE 1: 100 m

2 0 2 4 6 8 10
SCALE 1: 250 m

10 0 10 20 30 40 50
SCALE 1: 1250 m

BRIGHT
ARCHITECTURAL SOLUTIONS

Project:
14 Ibbott Cres,
Somersham,
Cambridgeshire

Client:
Lisa Grieves

Drawing:
Proposed Plans

Scale:		Date:	
As indicated	@A1	27-10-2023	
Drawn By:	Checked By:		Revision:
BW	BAS		E

Drawing No:
058-002

THIS DRAWING IS A COPYRIGHT
All dimensions to be checked on site or in the workshop before work commences.
Only figured dimensions to be worked to. Any discrepancies to be reported to the Bright Architectural Solutions prior to development commencement.