

This drawing is © copyright protected.


Scale bars (in metres)	Scale
1 2 3 4 5 6 7 8 9 10	1:100

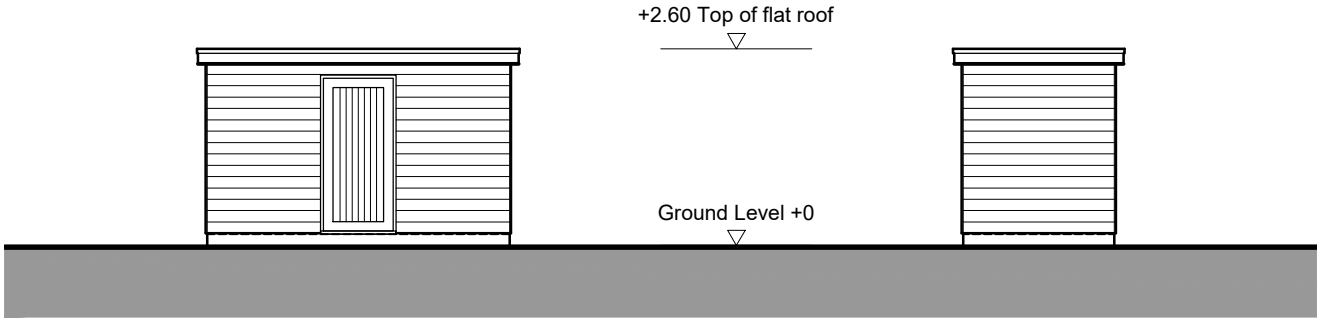

Front Elevation Side Elevation

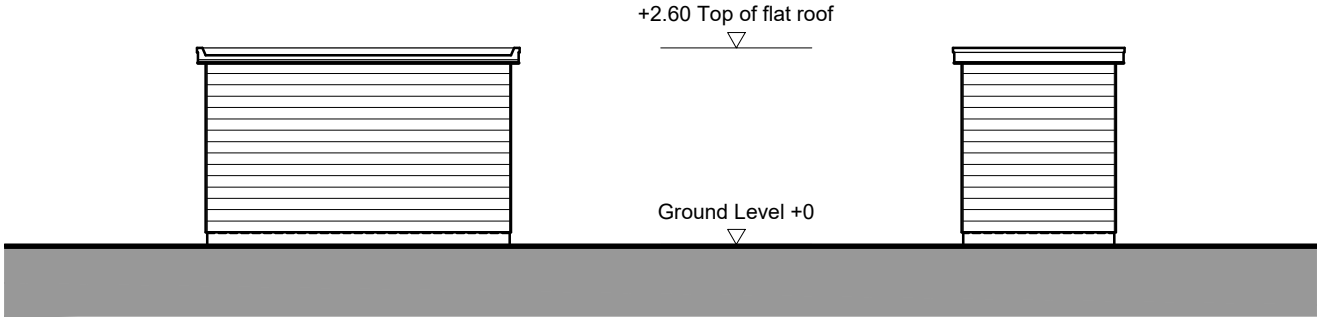

Rear Elevation Side Elevation

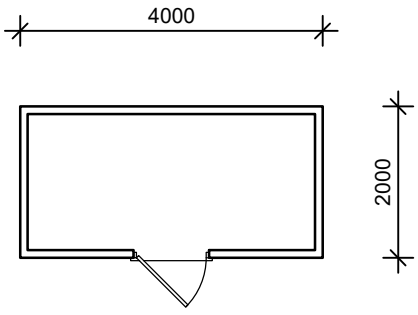

Plan

MATERIALS

Walls :	Hardieplank composite cladding : Midnight bblack
Roof :	Flat roofing felt
Door :	Composite
Rainwater goods :	uPVC - Black

JLG Design .co.uk
Architectural CAD Services

8 Tennyson Place
Eaton Ford
St. Neots
Cambridgeshire
PE19 7LL
Tel: 01480 218440

Project:
Prop Replacement Dwelling
187 Crosshall Rd, Eaton Ford,
St Neots, Cambs. PE19 7GE.

Drawing:
Plan & Elevations
Shed

Drawn by: JG

Scale: 1:100

Date: 19.10.26

This drawing should not be scaled other than for planning purposes. All dimensions to be checked on site.

Drawing no: JLG1035/NB/03

Revision