
This drawing is © copyright protected.


Scale bars (in metres)	Scale
1 2 3 4 5 6 7 8 9 10	1:100
2 4 6 8 10 12 14 16 18 20	1:200
5 10 15 20 25 10 35 40 45 50	1:500



Street Scene Elevation - Proposed Wall, Railings & Gate
1:100

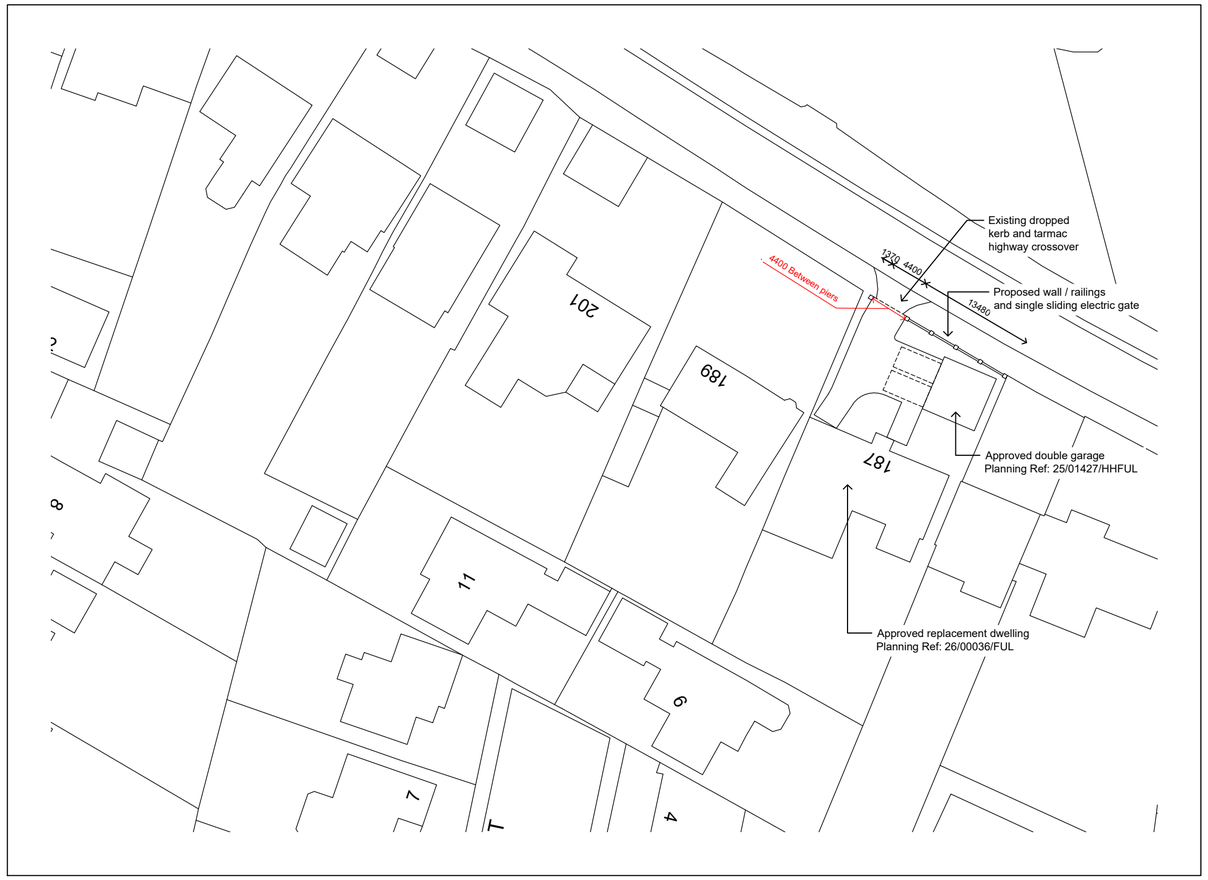

Block Plan 1:500

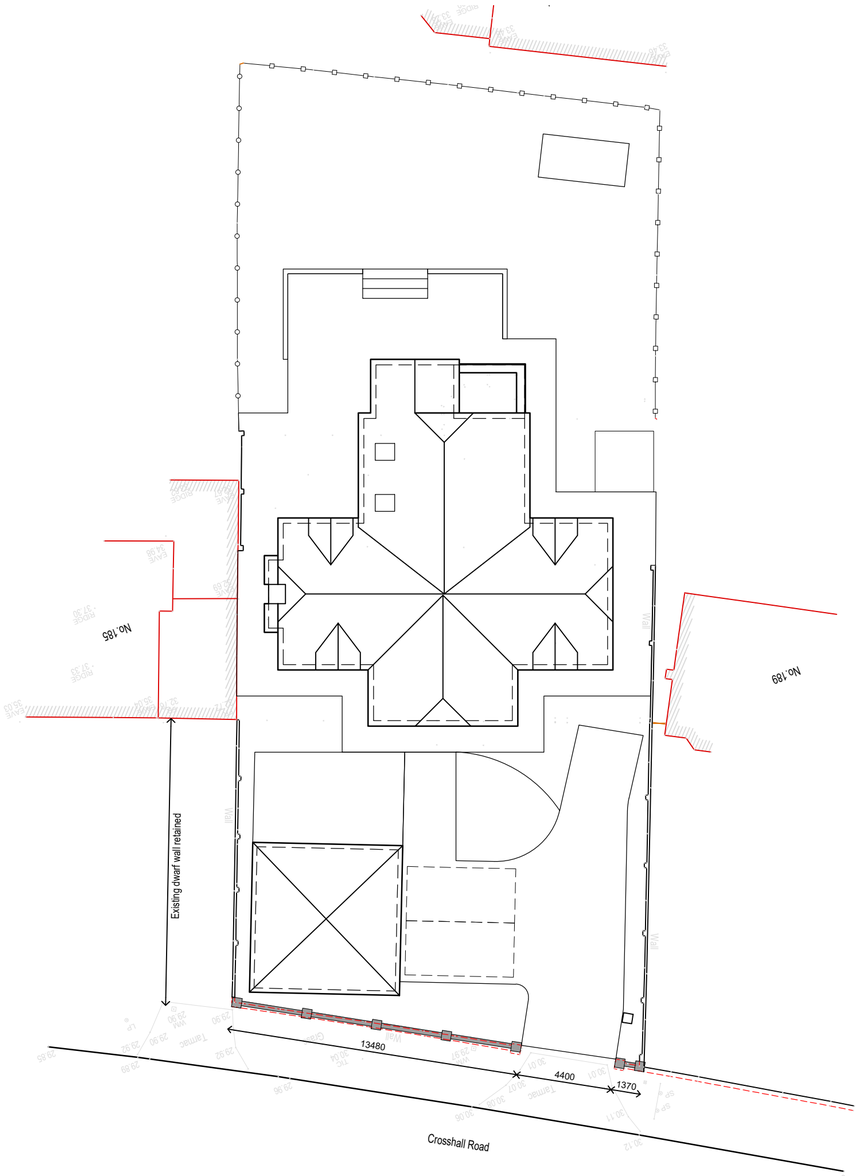

Plan 1:200

JLG Design .co.uk Architectural CAD Services	8 Tennyson Place Eaton Ford St. Neots Cambridgeshire PE19 7LL Tel / Fax: 01480 218440 Email: john@jlgdesign.co.uk	Project: Boundary Wall, Railings & Gate 187 Crosshall Rd, Eaton Ford, St Neots, Cambs. PE19 7GE.	Drawing: Plans and Elevations	Drawn by: JG Scale: 1:100;1:200;1:500 Date: 16.9.26	This drawing should not be scaled other than for planning purposes. All dimensions to be checked on site.	Drawing no: JLG1035/WRG/01 Revision