

PROPOSED FRONT ELEVATION



PROPOSED SIDE ELEVATION

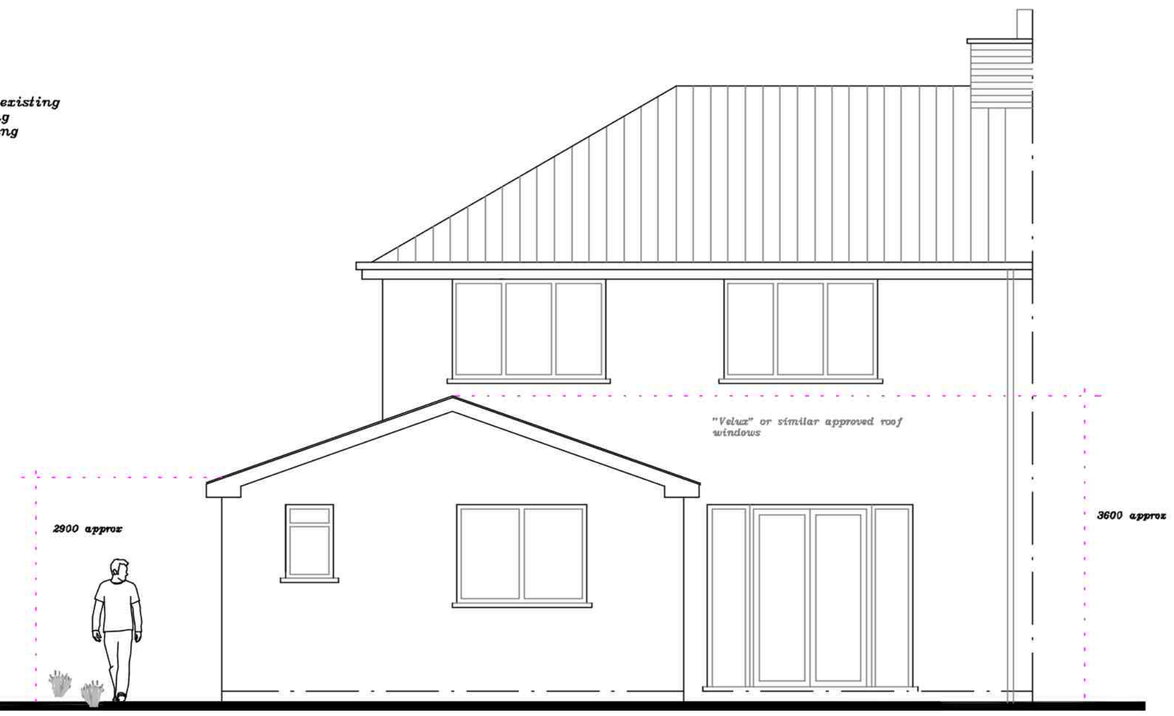

PROPOSED REAR ELEVATION

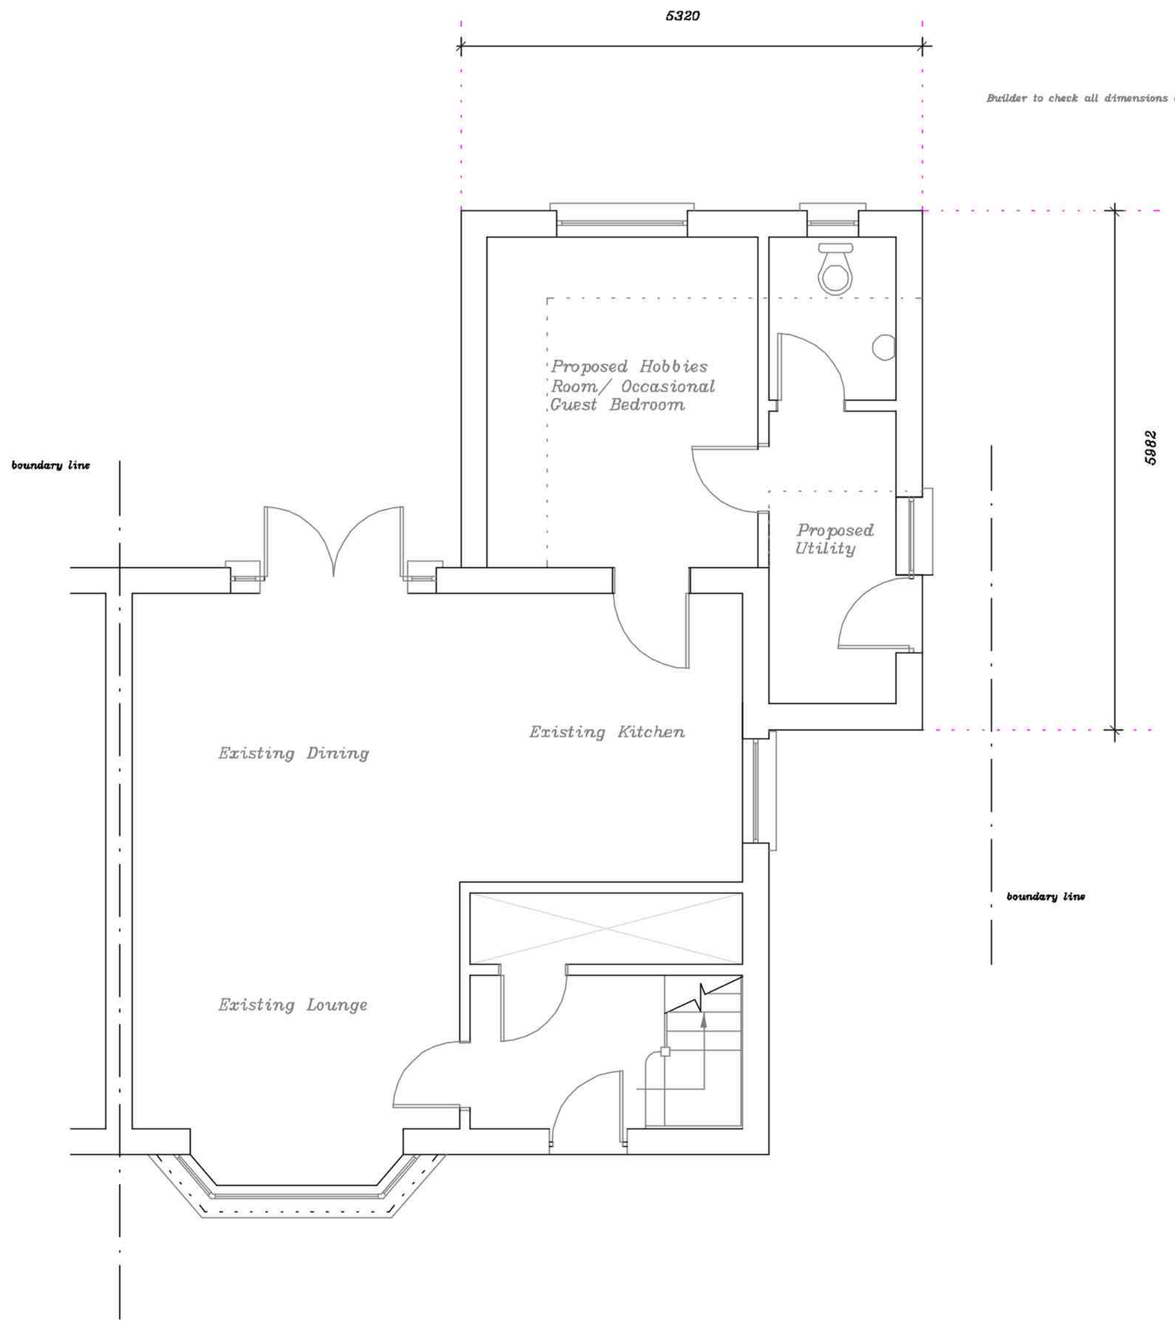

PROPOSED GROUND FLOOR PLAN

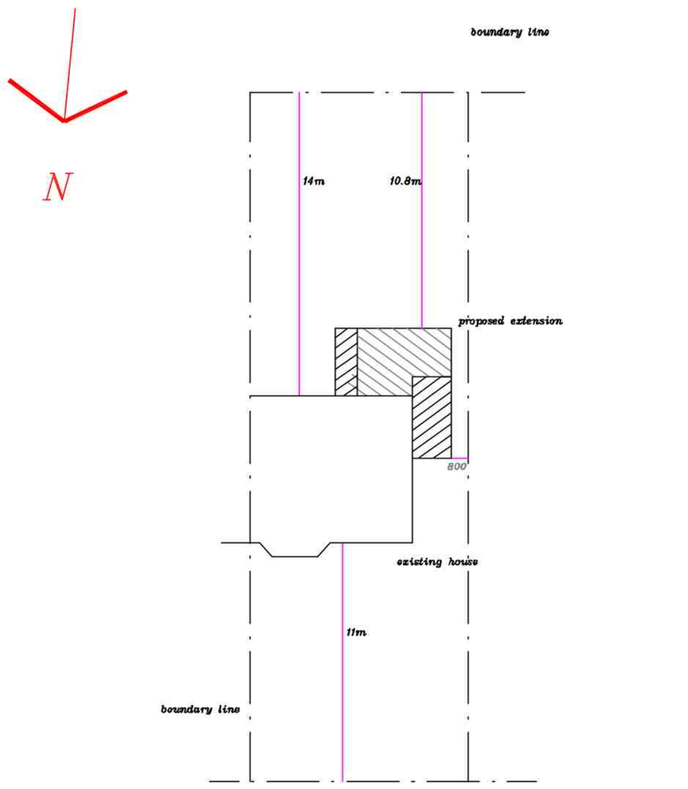

PROPOSED BLOCK PLAN 1:200

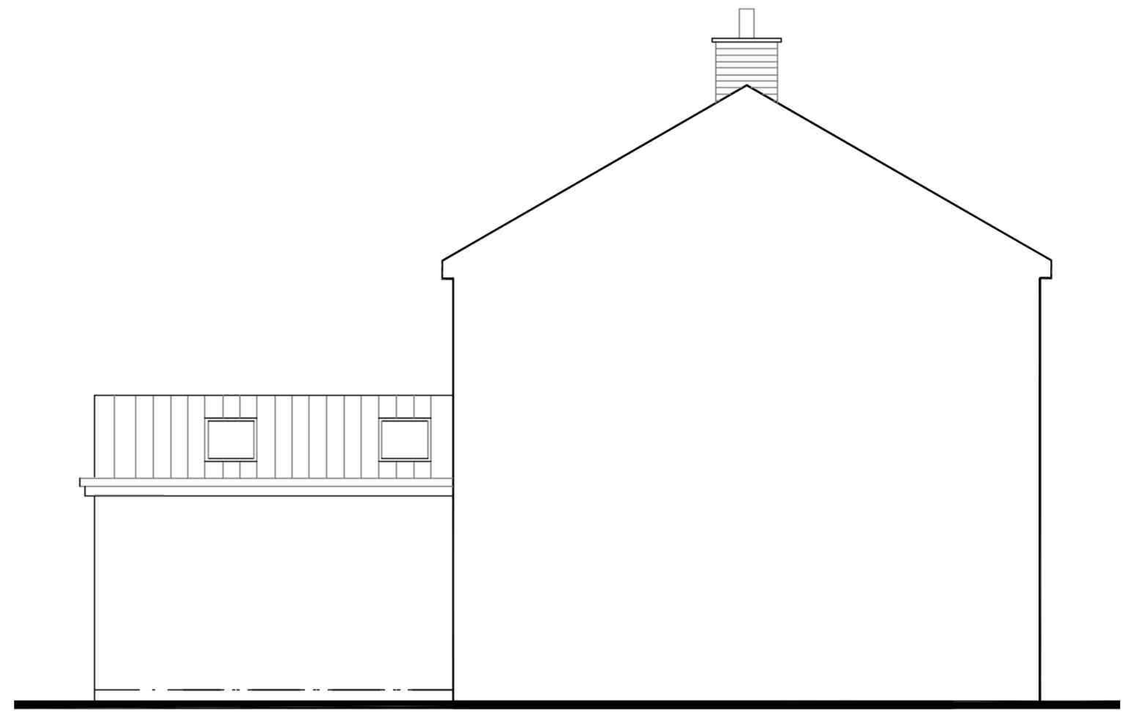

PROPOSED SIDE ELEVATION

NOTES

This drawing is to be read in conjunction with the construction notes provided. All dimensions to be checked on site by builder and not scaled from this drawing. This is an architectural drawing for submission to the Local Planning Department only.

©

REVISIONS

Drawn by:
G P Melanie
Architectural Design

35 Beauchamp Close, Eaton Socon, Cambs PE198BU
email: ginomel@hotmail.com
web site: www.gpmelanie.co.uk
Phone: 01480 210993

Client: Mr & Mrs Major

Location: 190 Manor Gardens
St Neots
PE19 1PU

Project: Proposed Ground Floor
Rear/Side Extension

Title: Proposal drawing.

Scale: 1:50,1:200 at A1

Date: Oct 2024

Drg.No. CM/AJD/02.1