


Rear Elevation 1:100

Side Elevation 1:100

Side Elevation 1:100


Front Elevation 1:100

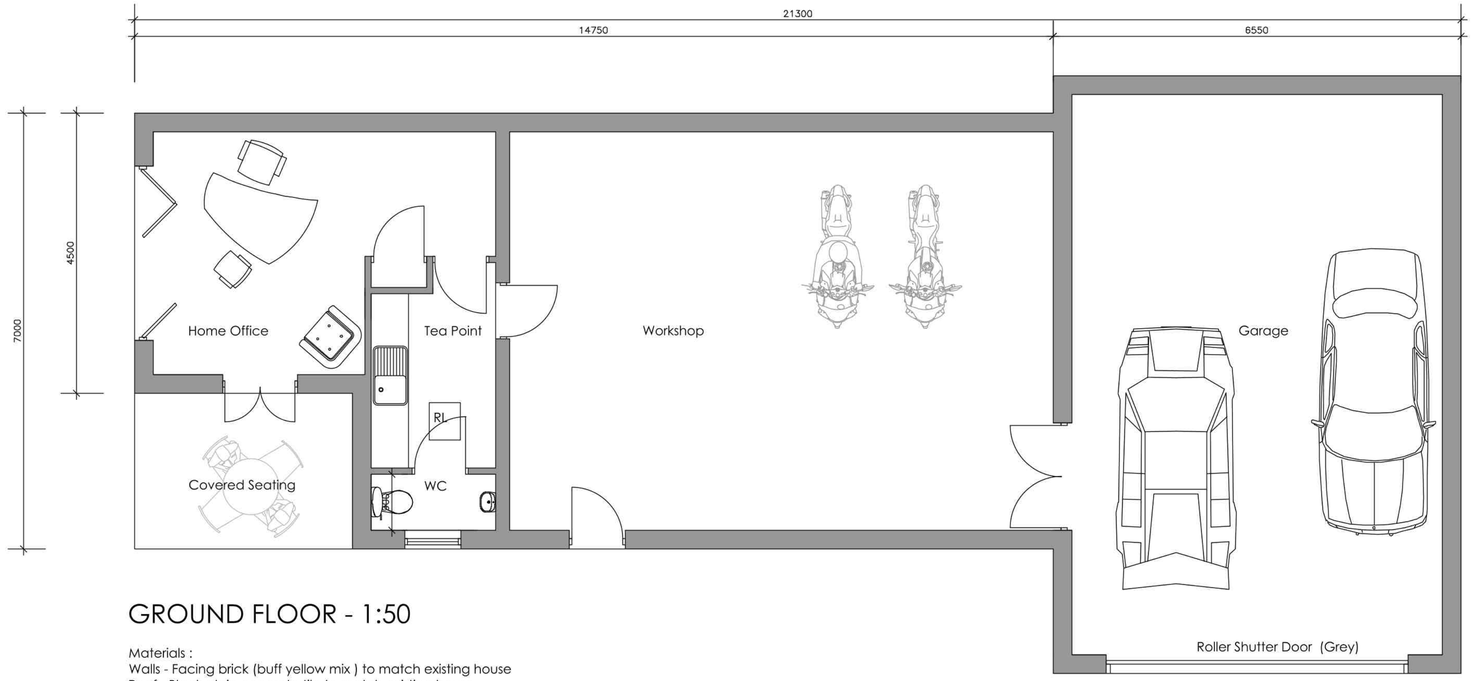


GROUND FLOOR - 1:50

Materials :
Walls - Facing brick (buff yellow mix) to match existing house
Roof - Black plain concrete tile to match existing house
Fascia and rainwater goods - black to match house
Doors and windows - Grey UPVC to match existing house

0 1 2 3 4 5 meters

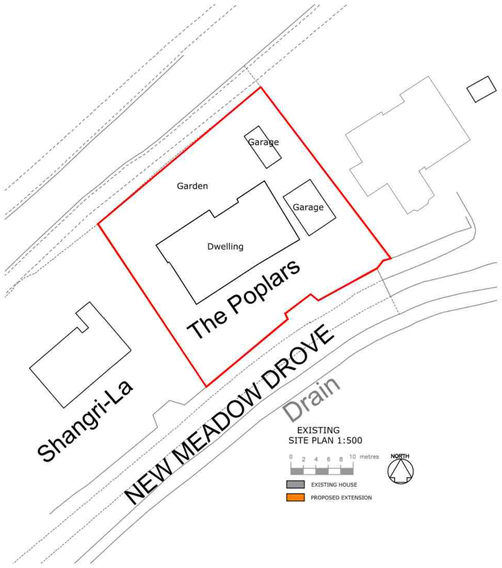


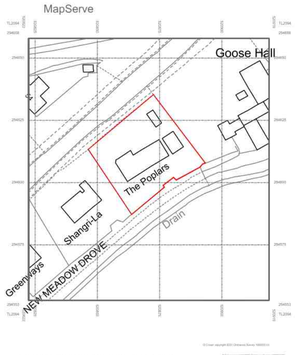

LOCATION PLAN 1:1250


0 10 20 30 40 50 metres

NORTH

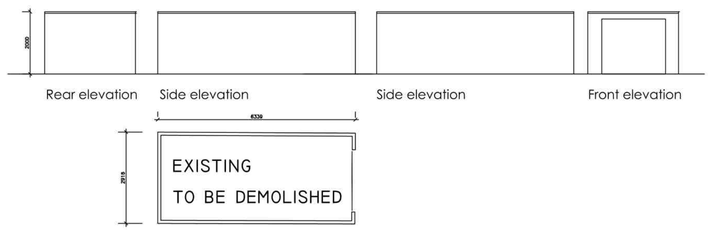

Rear elevation Side elevation Side elevation Front elevation


Garage 02 plans and elevation 1:100

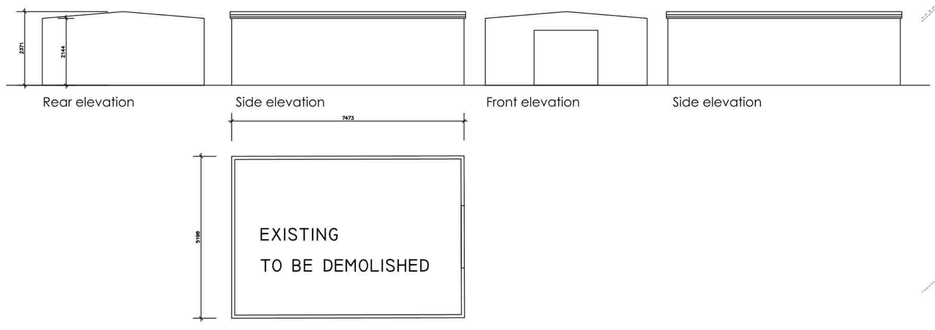

Rear elevation Side elevation Front elevation Side elevation

Garage 01 plans and elevation 1:100

0 1 2 3 4 5 meters

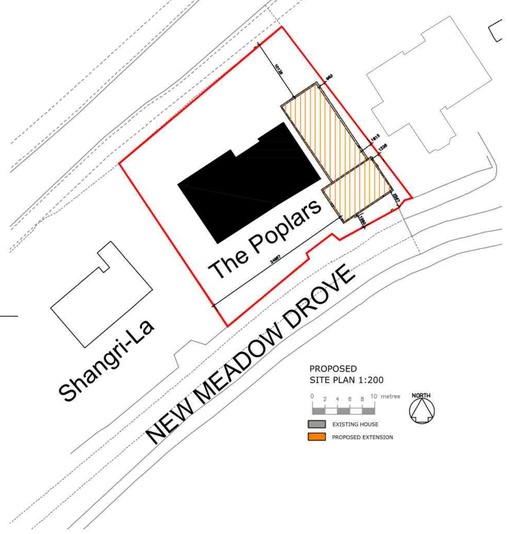

13 West Delph
Whittlesey
PE7 1RG
01733 530757
www.taylorplanningandbuilding.co.uk

Revisions:
A/ site plan

Status:
PLANNING

Project:
The Poplars
Farcet

Drawing Title :
New Garage

Date:
26-11-2024

Scale:
Var @ A1

Project Number :
J24251

Drawing reference :
PL-01A