


BLOCK PLAN 1-200

20 0 20 40 60 80 100

Metres AT 1–1250

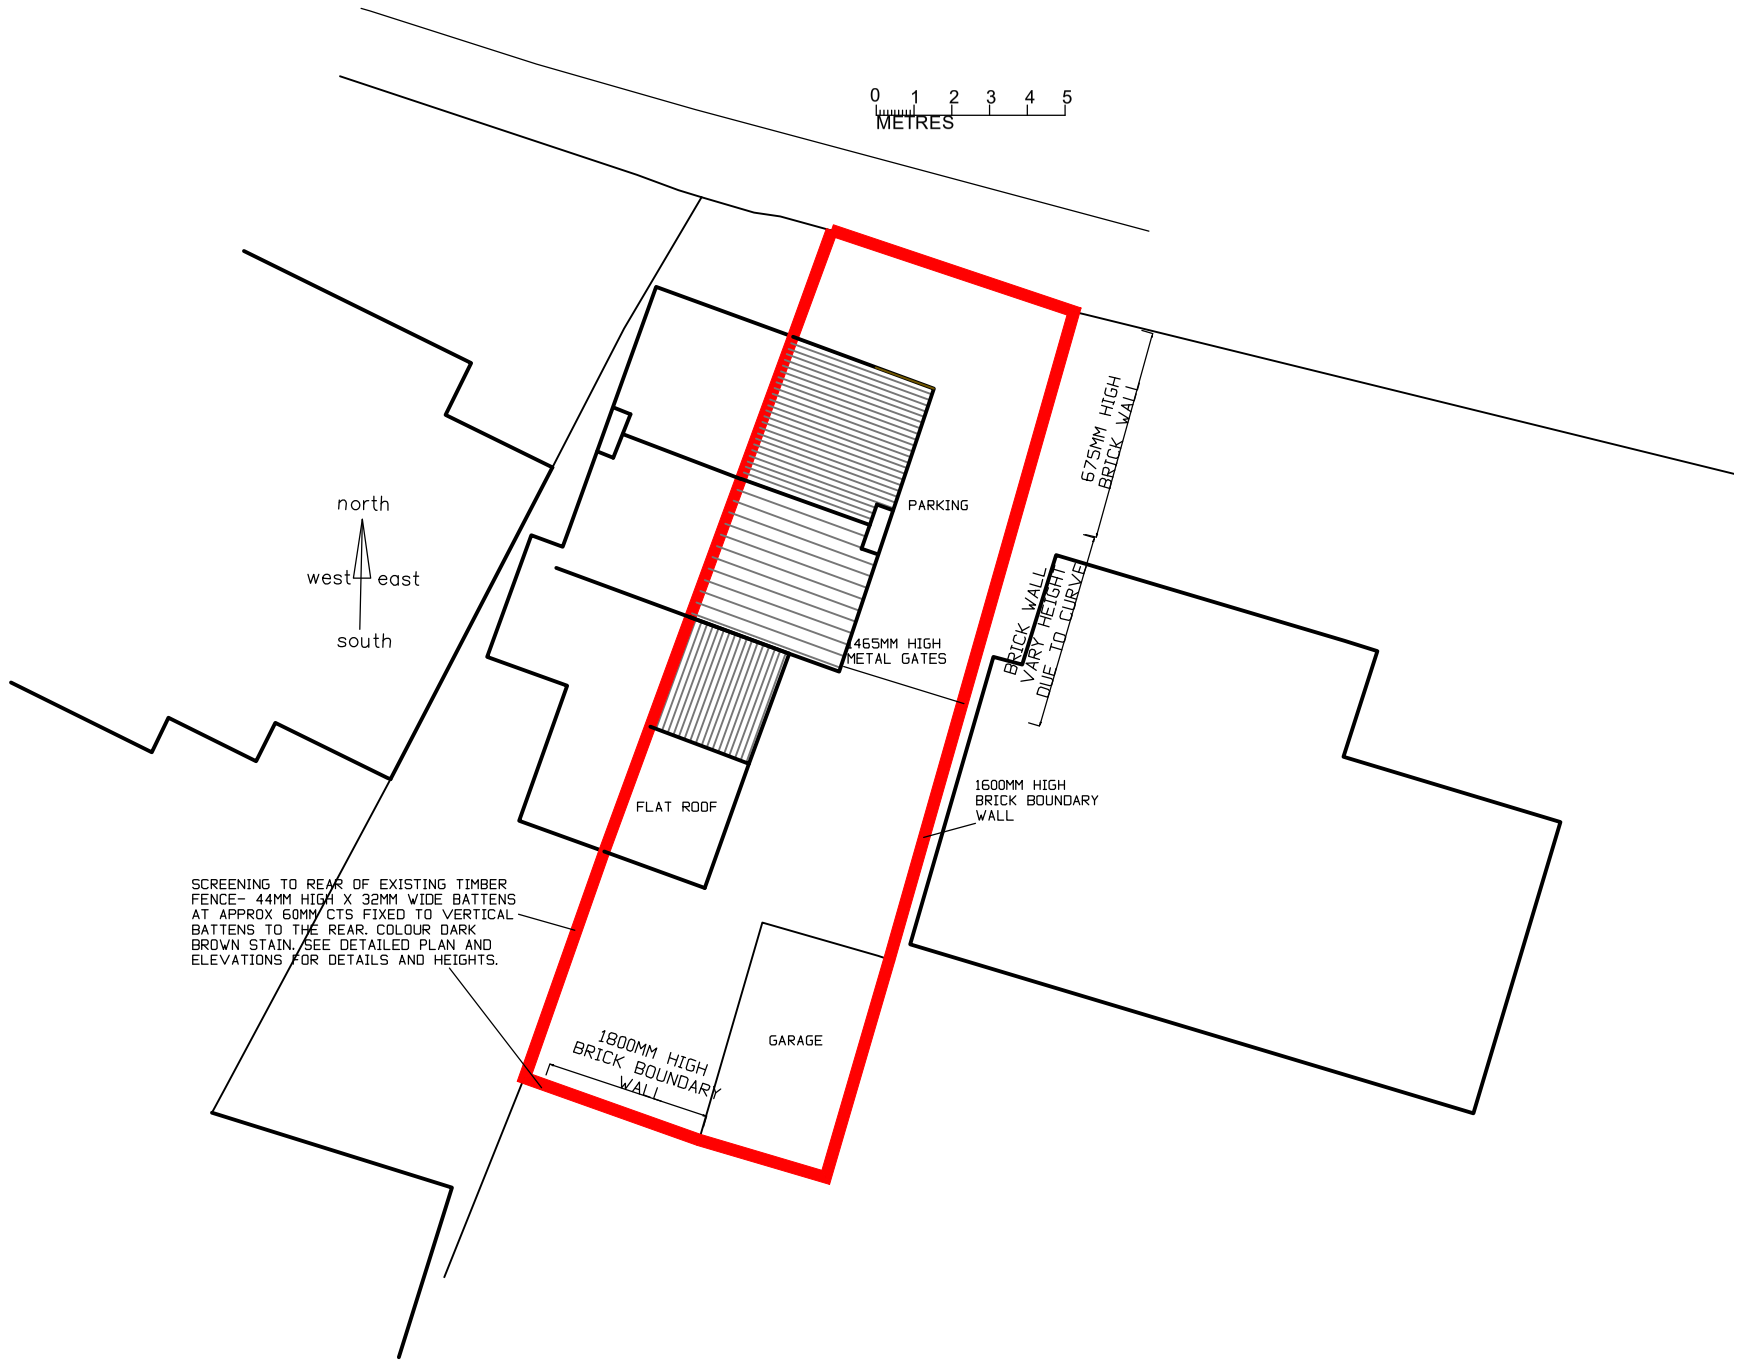

Crown Copyright and database rights 2024. OS AC0000814278
National Map Centre. Purchased 16/05/2024 1 year licence.

LOCATION PLAN 1-1250

Rev	Date	Detail
-	-	-

I-LID DESIGN LTD
INTERIOR DESIGN | ARCHITECTURE | PROJECT MANAGEMENT
8 Sutcliffe Road, Wittering, Peterborough PE8 6AY
Tel: 07588 441751 info@i-lid.co.uk
www.i-lid.co.uk

Client: PHIL HAYDEN

Job Title:
30 ST MARYS STREET
FARCET
PETERBOROUGH
PE7 3AR

SINGLE STOREY REAR EXTENSION AND BOUNDARY TREATMENT

Scale: 1-200/1250 @ A3 Date: 16/05/24

Drawing Title: BLOCK PLAN AND SITE LOCATION PLAN

Drawing No.: 576SD02 Revision -

ALL DRAWINGS ARE THE COPYRIGHT OF I-LID DESIGN