



SITE/ROOF PLAN

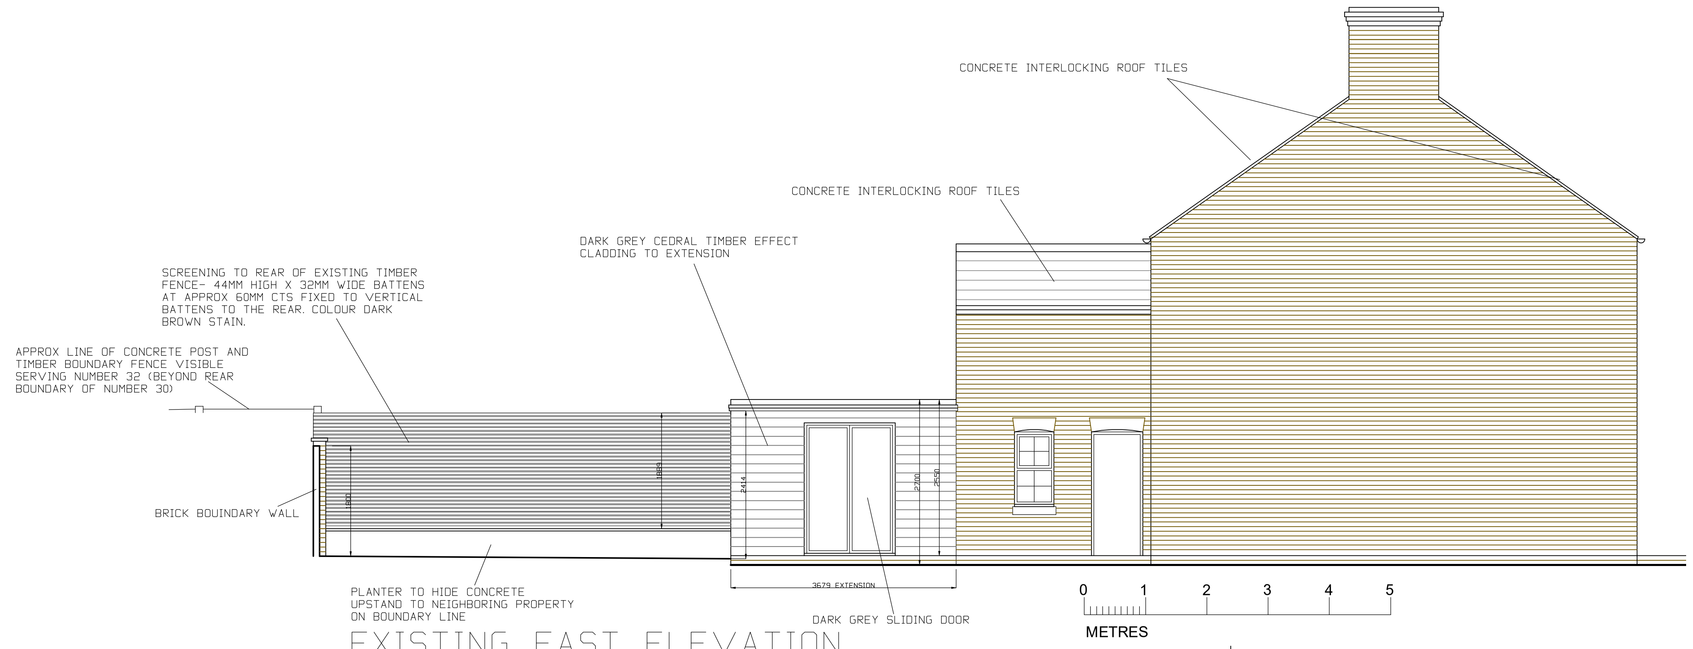

EXISTING EAST ELEVATION

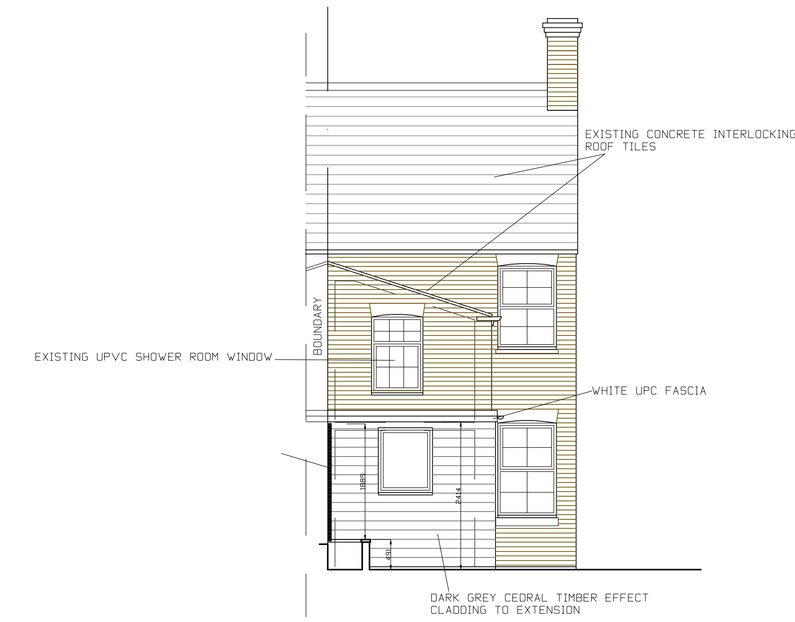

EXISTING SOUTH ELEVATION

Rev	Date	Detail
B	16/10/24	DETAILS AMENDED
AMENDED FOR NEW VELUX AND INFILLING WINDOW		
A	17/5/24	DETAILS AMENDED

i-LID DESIGN LTD
INTERIOR DESIGN | ARCHITECTURE | PROJECT MANAGEMENT
8 Sutcliffe Road, Wittering, Peterborough PE8 6AY
Tel: 07588 441751 info@i-lid.co.uk
www.i-lid.co.uk

Client: PHIL HAYDEN

Job Title:
30 ST MARYS STREET
FARCET
PETERBOROUGH
PE7 3AR

PROPOSED ROOF LIGHT AND INFILLING OF REAR WINDOW

Scale: 1-1250/50 @ A0 Date: 16/10/24

Drawing Title: PLANS AND ELEVATIONS

Drawing No.: 5765D01 Revision: B

ALL DRAWINGS ARE THE COPYRIGHT OF I-LID DESIGN