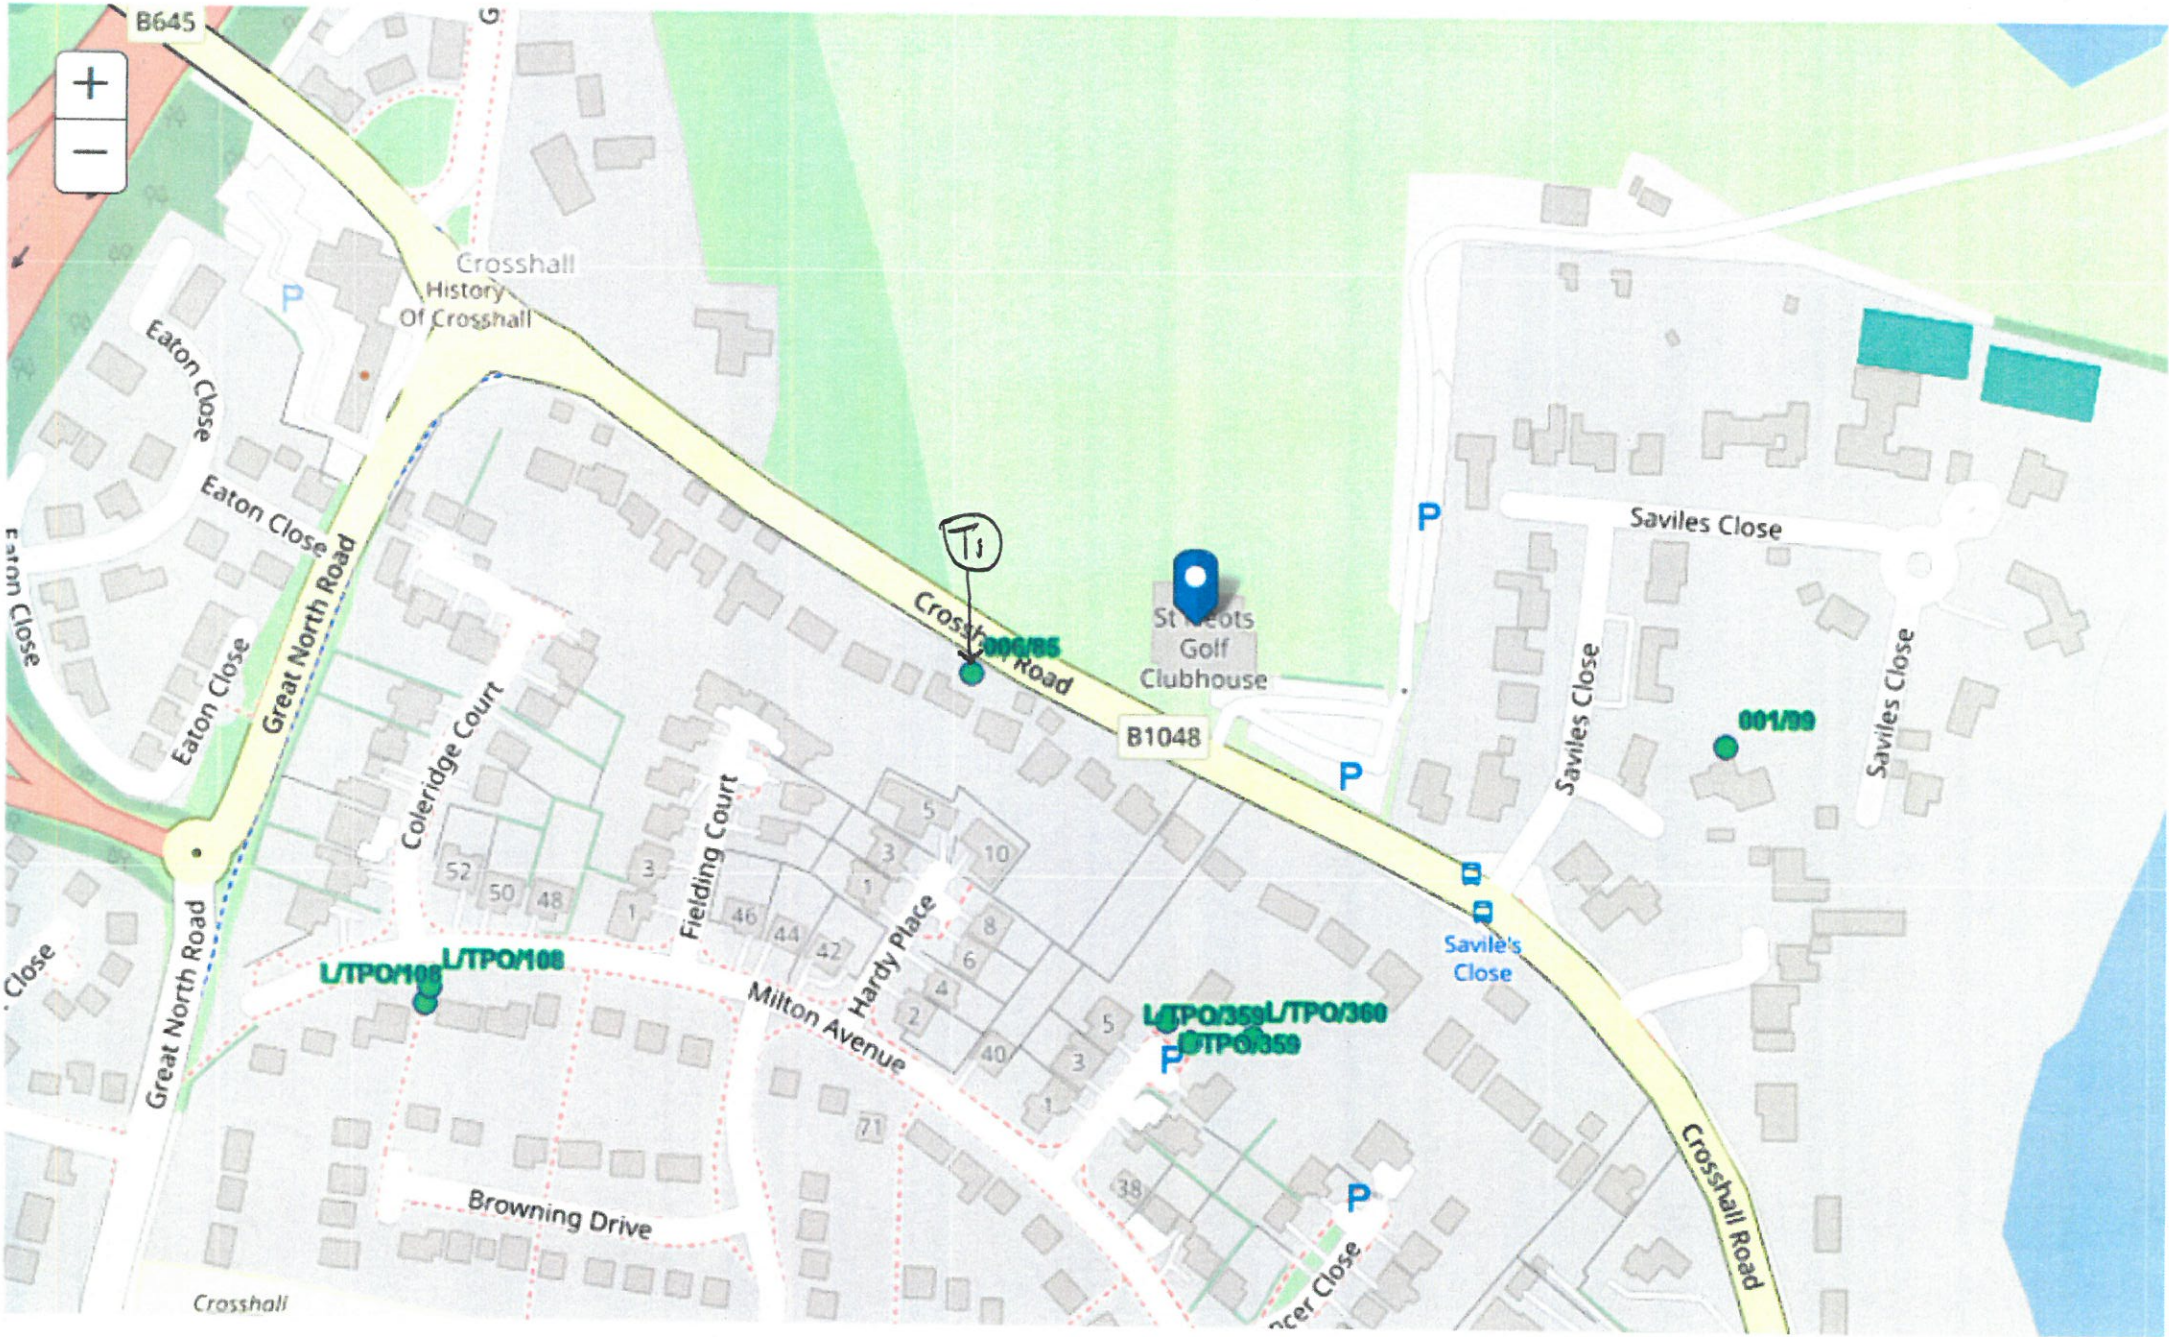

Sketch Plan - Chen, 183 Crosshall Rd. Eaton Ford, St Neots PE19 7GE

N