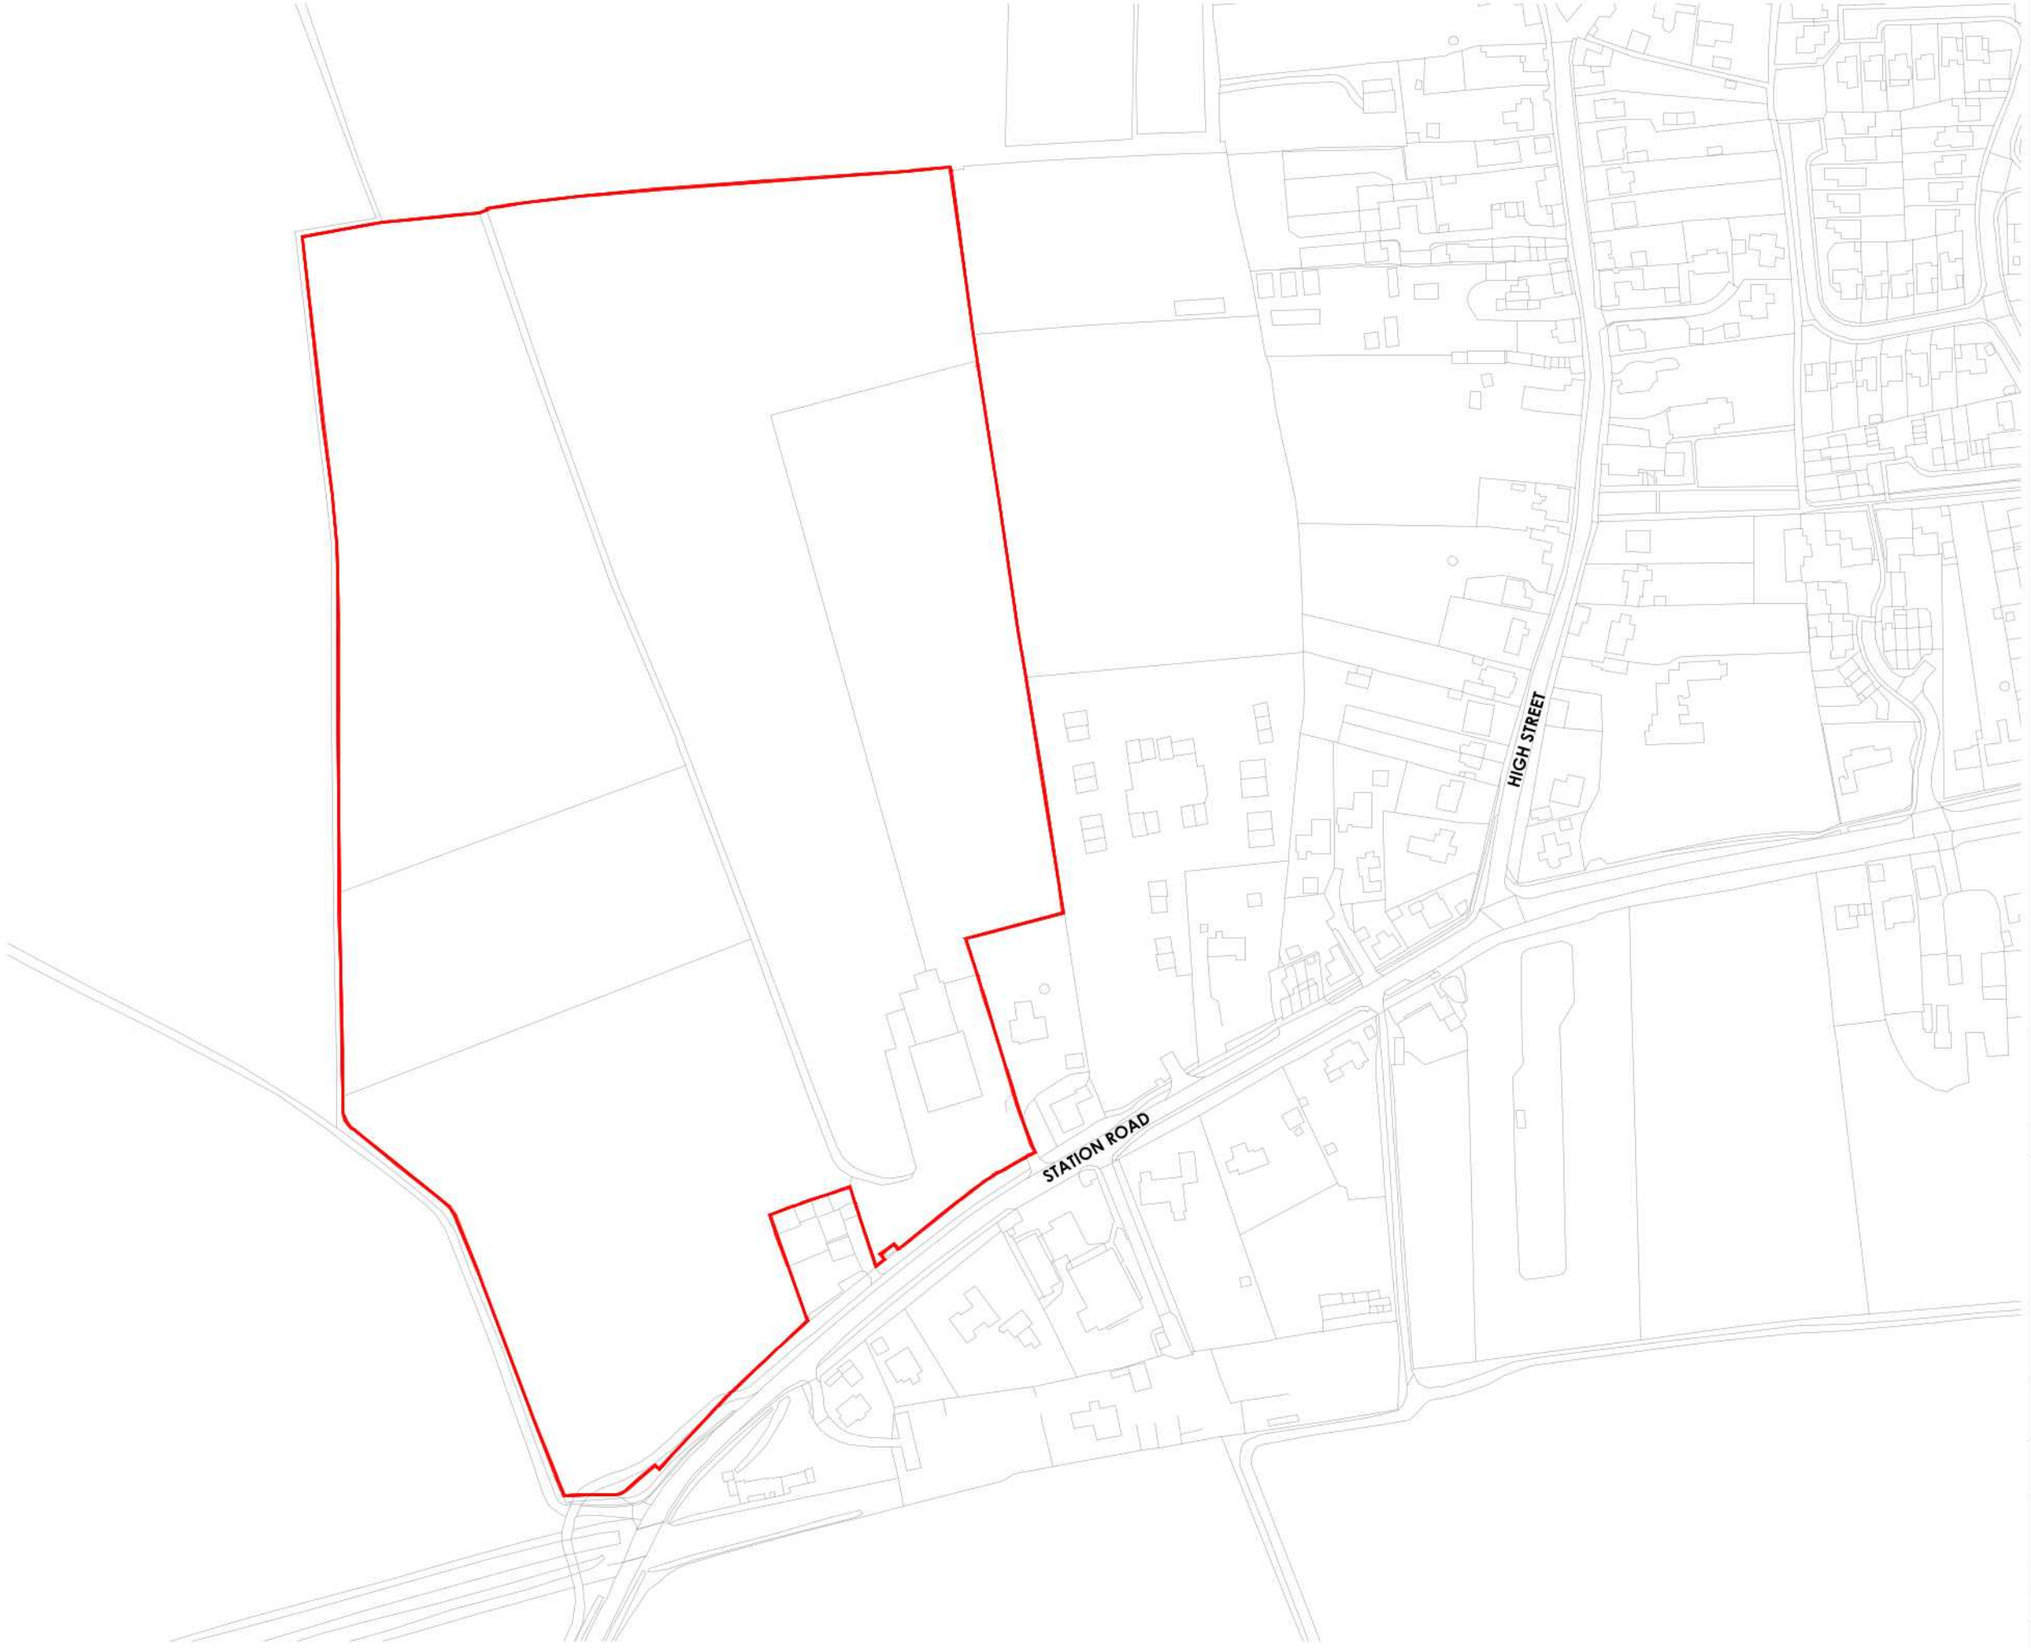

N

0 50 100 metres

Site Boundary: **12.47ha**

Rev	Date	By	Description

CSA environmental

Dixies Barns, High Street,
Ashwell, Hertfordshire SG7 5NT

t 01462 743647
e ashwell@csaenvironmental.co.uk
w csaenvironmental.co.uk

Project	Station Road, **BLUNTISHAM**		
Title	Site Location Plan		
Client	Barratt Homes (Northampton)		
Scale	1:2500 @ A3	Drawn	RC
Date	Feb 2025	Checked	RR
Drawing No.	CSA/7362/110	Rev	-

© CSA Landscapes Ltd. Do not scale from this drawing. Refer to figured dimensions only.