

Copyright in the design and this drawing is the property of RESI. Reproduction in whole or in part is forbidden without written sanction of RESI. This drawing must be read in conjunction with all other relevant documentation and drawings.

RESI accepts no liability for any expense, loss or damage of whatsoever nature and however arising from any variation which has not been referred to them and their approval obtained.

Resi do not advise using planning drawings for the purposes of construction. All dimensions must cross-checked on site prior to manufacture and construction. Any discrepancies to be reported to RESI immediately.

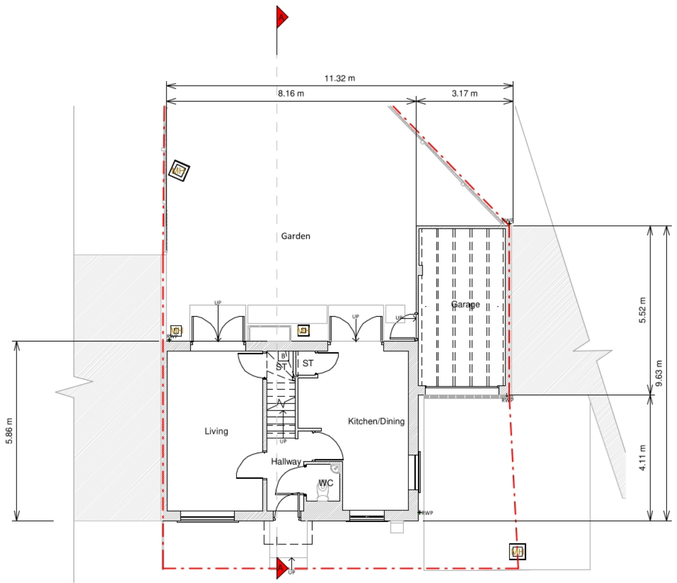


Ground Floor Plan

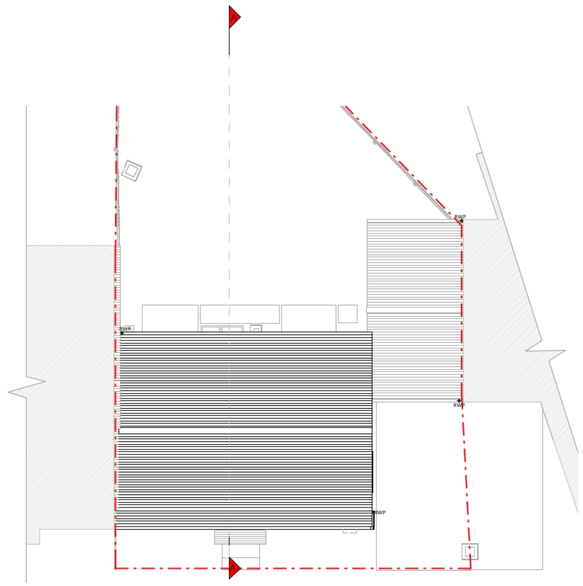


Roof Plan



Front Elevation

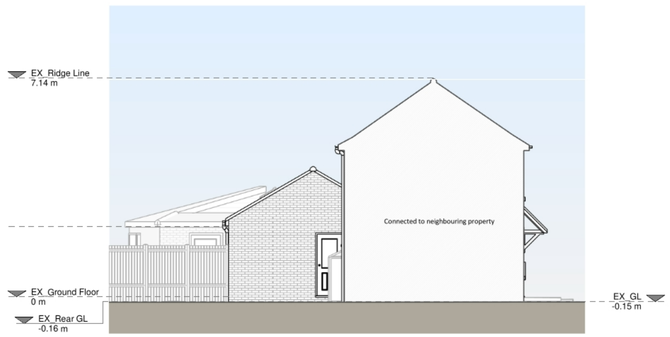

Left Side Elevation

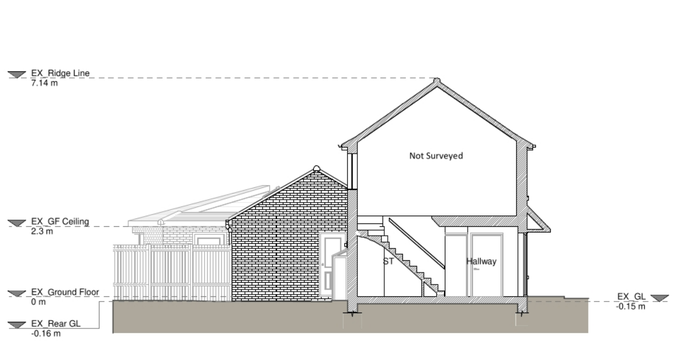

Section A - A



Rear Elevation



Right Side Elevation

Existing Materials:

Brickwork / walls - Pale red brick with concrete render

Pitched roof - Slate tiles

Windows - White uPVC framed windows

Doors - White painted timber, white uPVC glazed doors

RWP / Gutters / fascias - White uPVC downpipes and gutters, white uPVC fascia

KEY

Existing walls
Existing furniture
Boundary line
Level line
1.5m head height
1.8m head height

Revision		
Rev	Notes	Date
A	Planning Issue	11/12/2024

RESI
Grow your home

Job Title
Proposed rear extension, internal alterations, floor plan redesign and all associated works at 19 Belland Hill, PE19 6AJ

Drawing Status
Planning Drawings

Client
Rémi Mesnildrey

Drawing Title
Existing Drawings

Scale	Drawn
1 : 100 @ A1	AR
Date	Checked
Dec 2024	MY
Drawing No.	Rev
B276559-1100	A

1 0 1 2 3 4 5
SCALE 1:100 m