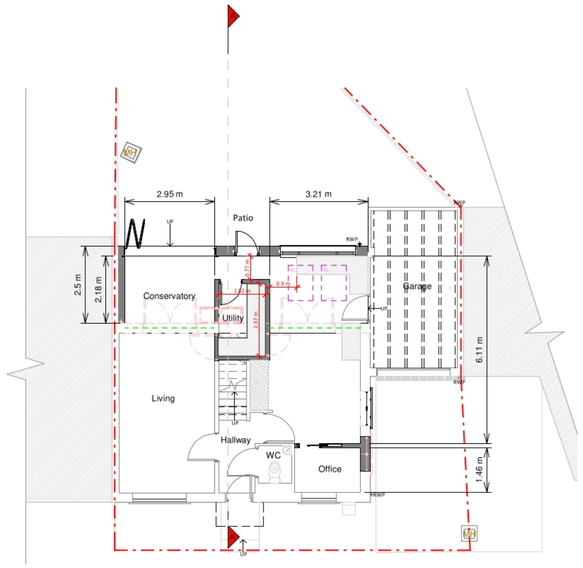
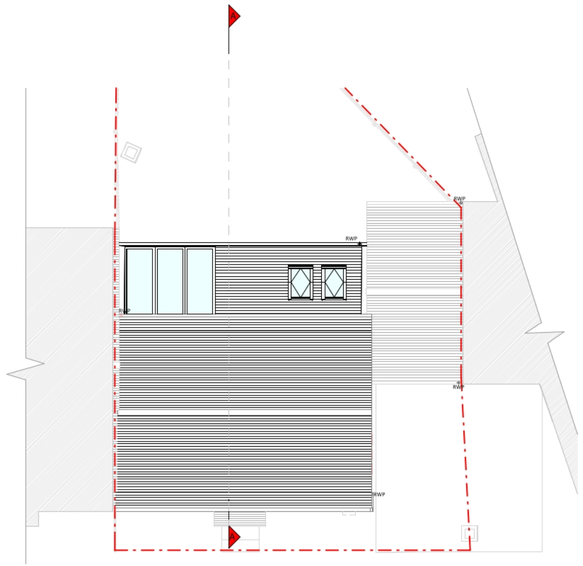



Ground Floor Plan



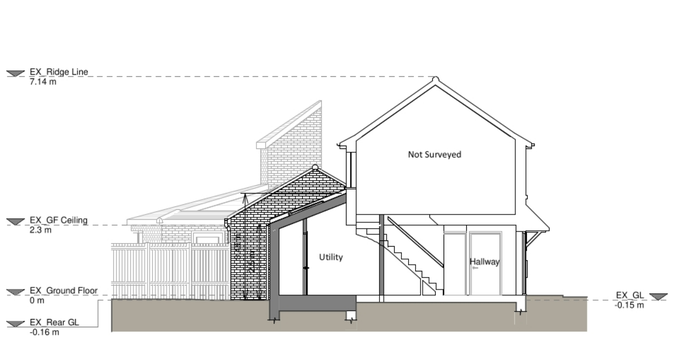

Roof Plan




Front Elevation




Left Side Elevation




Section A - A




Rear Elevation




Right Side Elevation

1 0 1 2 3 4 5
SCALE 1:100 m

Copyright in the design and this drawing is the property of RESI and reproduction in any part is forbidden without written sanction of RESI. This drawing must be read in conjunction with all other relevant documentation and drawings.

RESI accepts no liability for any expense, loss or damage of whatsoever nature and however arising from any variation which has not been referred to them and their approval obtained.

Rest do not advise using planning drawings for the purposes of construction. All dimensions must cross-checked on site prior to manufacture and construction. Any discrepancies to be reported to RESI immediately.

Proposed Materials:

Brickwork / walls - Pale red brick to match existing

Pitched roof - Slate tiles to match existing, Glazed roof

Windows - uPVC / Aluminium, Aluminium frame rooflights

Doors - uPVC / Aluminium

RWP / Gutters / Fascias - White uPVC downpipes and gutters to match existing

KEY

Existing walls
Proposed walls
Proposed furniture
Proposed staircase
Proposed windows
Proposed rooflight
Boundary line
Proposed beam
Proposed drainage
Existing removed
1.5m head height
1.8m head height

| Revision | | |
|---|---|---|
| Rev | Notes | Date |
| A | Planning Issue | 11/12/2024 |
| B | Planning Revision | 13/01/2025 |

RESI
Grow your home

Job Title
Proposed rear extension, internal alterations, floor plan redesign and all associated works at 19 Belland Hill, PE19 6AJ

Drawing Status
Planning Drawings

Client
Rémi Mesnildrey

Drawing Title
Proposed Drawings

| Scale | Drawn |
|---|---|
| 1 : 100 @ A1 | AR |
| Date | Checked |
| Dec 2024 | PF |
| Drawing No. | Rev |
| B276559-3100 | B |