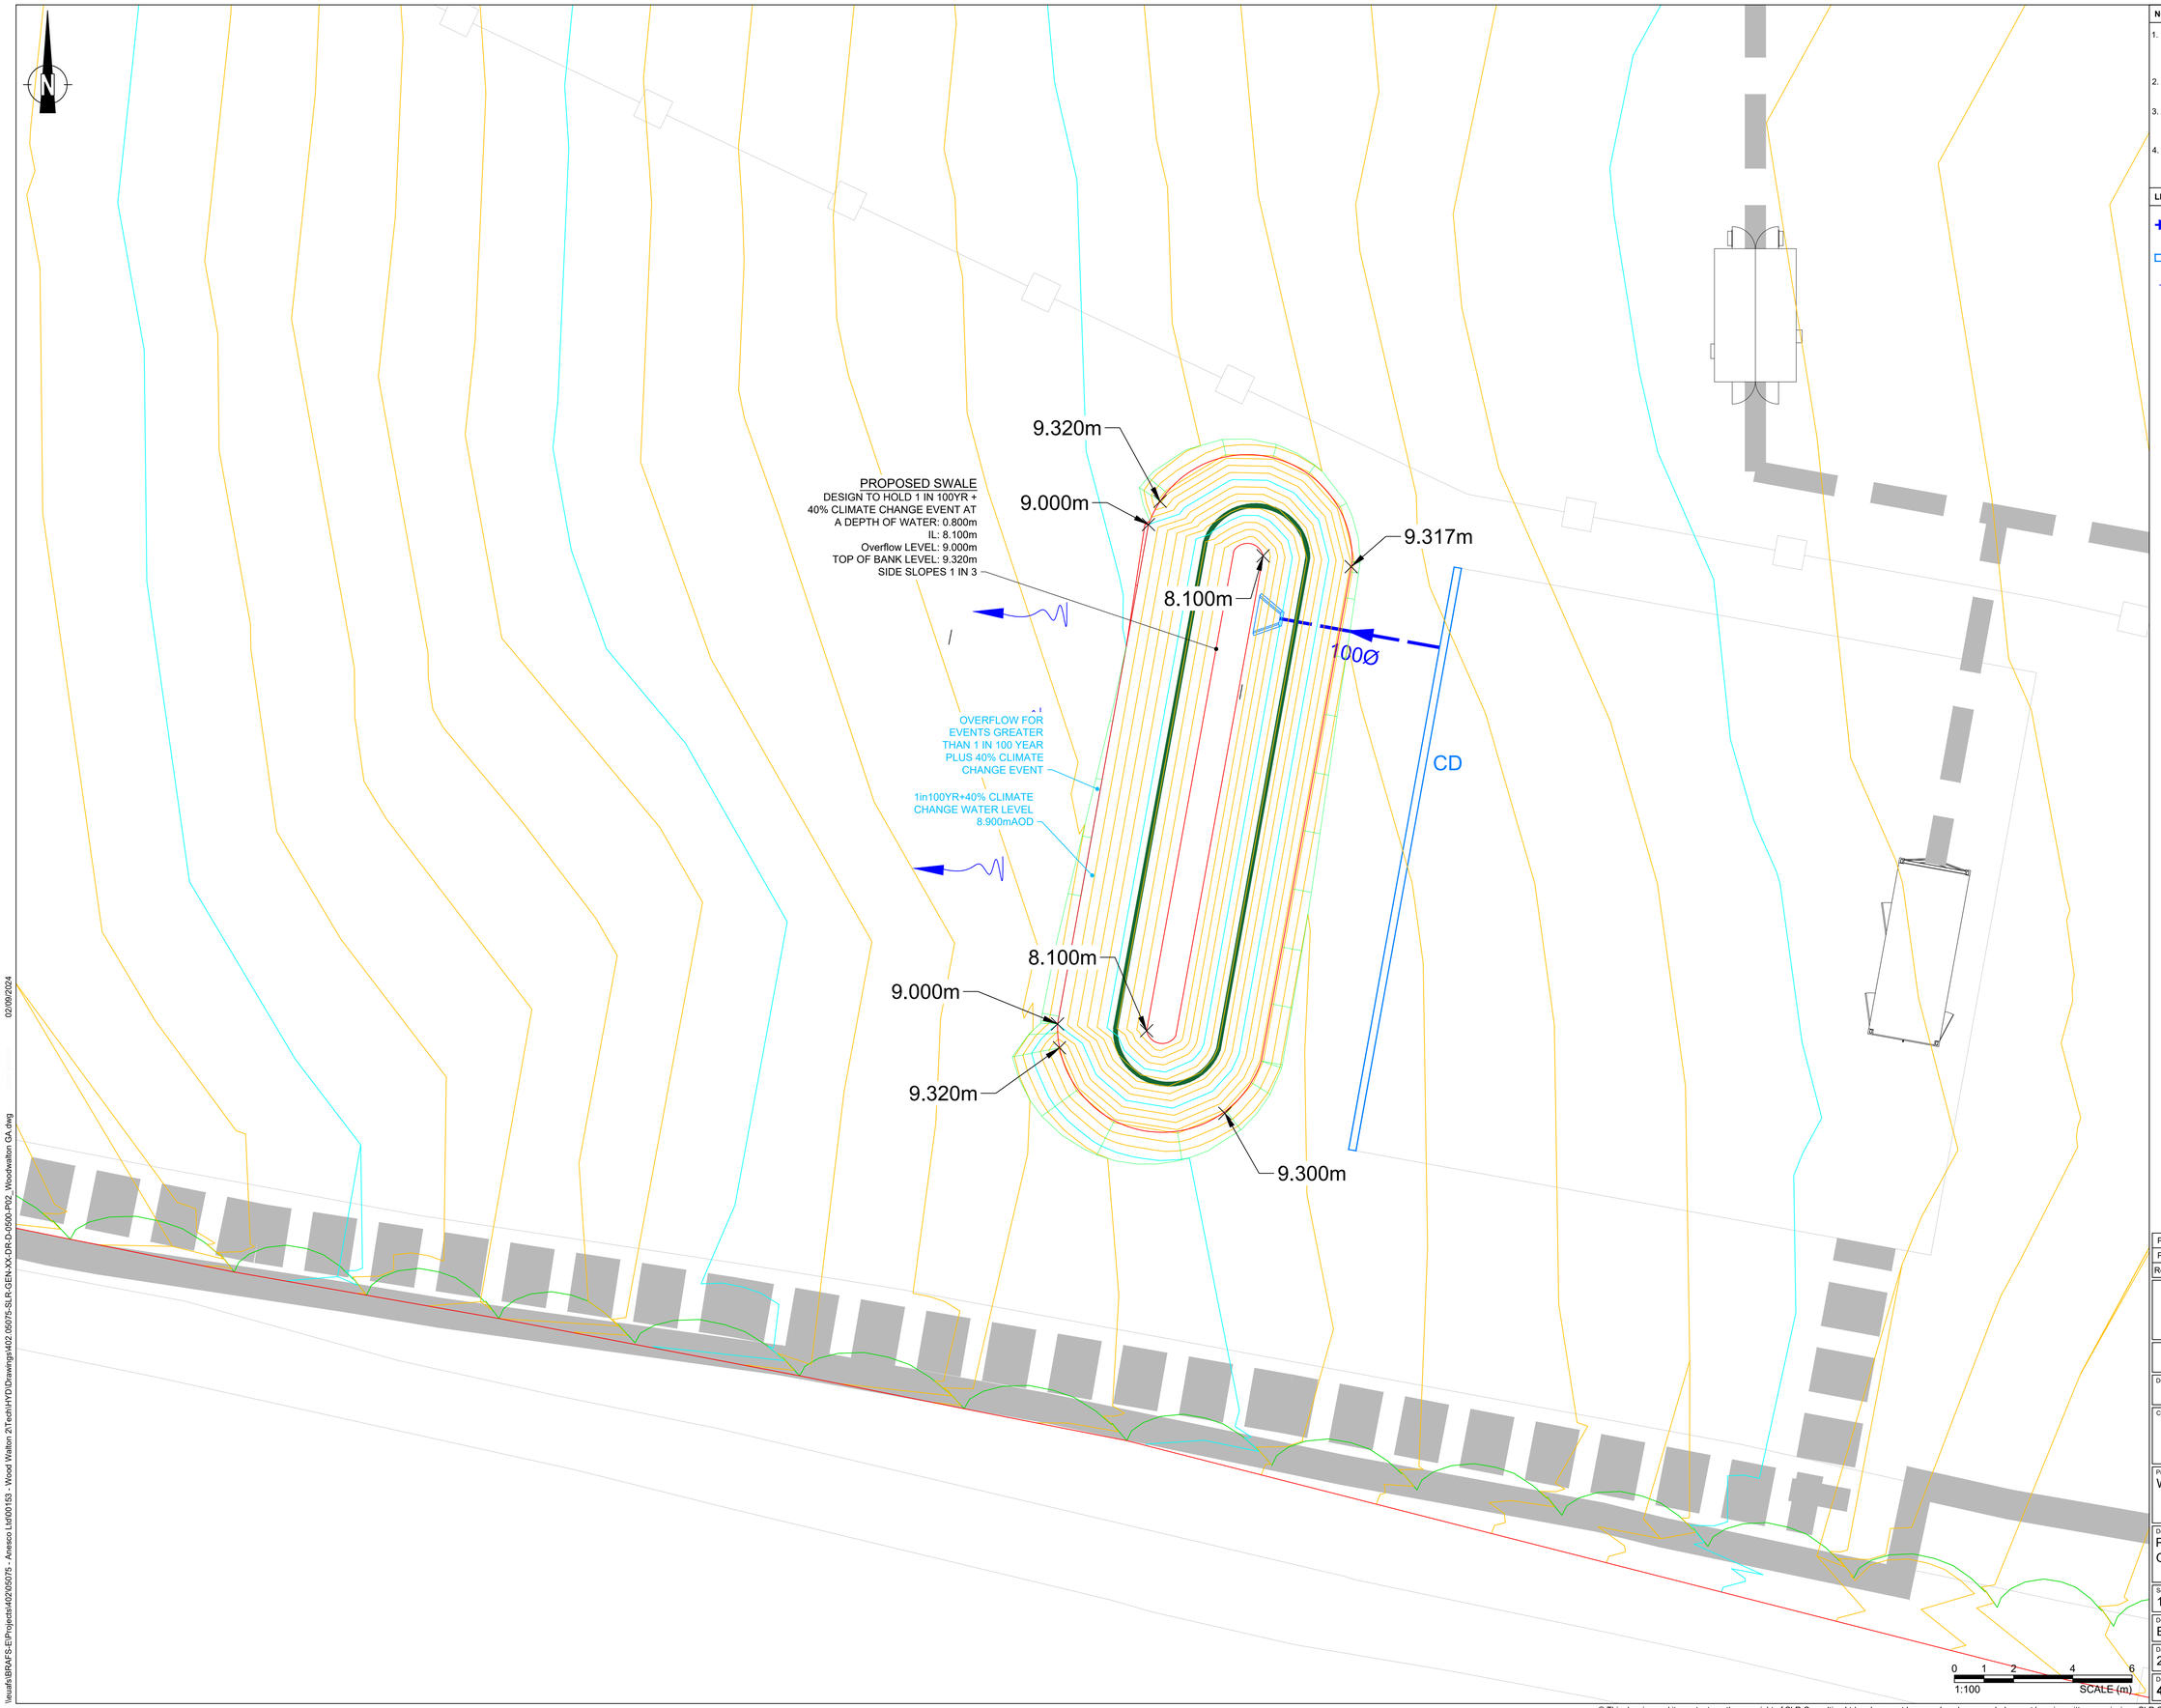


NOTES:

1. NO PART OF THIS DRAWING MAY BE COPIED, TRANSFERRED, OR MADE AVAILABLE TO USERS OTHER THAN THE ORIGINAL RECIPIENT, INCLUDING ELECTRONICALLY, WITHOUT PRIOR PERMISSION FROM MFG.
2. DO NOT SCALE FROM DRAWINGS, WORK TO FIGURED DIMENSIONS ONLY.
3. THIS DRAWING IS TO BE READ IN CONJUNCTION WITH ALL RELEVANT ARCHITECTS, ENGINEERS AND SPECIALISTS DRAWINGS, THE SPECIFICATION AND THE CONTRACT DOCUMENTS.
4. ANY DISCREPANCIES SHALL BE REPORTED TO THE ENGINEER FOR ACTION.

LEGEND:

- PROPOSED SURFACE WATER SEWER
- CD — PROPOSED CHANNEL DRAIN WITH RODDABLE SUMP OUTFALL
- EXCEEDANCE FLOW TO ADJACENT VEGETATED GROUND

AWAITING TECHNICAL APPROVAL

This drawing has NOT been technically approved by Local Authority and/or Water Authority.
All works subject to change through technical review process with relevant approving authorities.

Rev	Amendments	Date	By	Chk	Auth
P02	UPDATED SWALE	24.07.24	DE	MB	MB
P01	FIRST ISSUE	24.07.24	EMM	DE	DE

www.slrconsulting.com

Drawing Status & Suitability Code: FOR INFORMATION — S2

Client:

Project: WOODWALTON SOLAR FARM

Drawing Title: PROPOSED DRAINAGE GENERAL ARRANGEMENT

Scale	SLR Project No.
1:100 @ A1	402.05075.00153

Designed	Drawn	Checked	Authorised
EMM	EMM	DE	DE
Date: 22.07.24	Date: 22.07.24	Date: 24.07.24	Date: 24.07.24

Drawing Number: **402.05075-SLR-GEN-XXX-DR-D-0001** — Rev.: **P02**

© This drawing and its content are the copyright of SLR Consulting Ltd and may not be reproduced or amended except by prior written permission. SLR Consulting Ltd accepts no liability for any amendments made by other persons.

02/09/2024
\\eualfs\BRAFS-E\Projects\402\05075 - Aneseo Ltd\00153 - Wood Walton 2\Tech\HYD\Drawings\402.05075-SLR-GEN-XX-DR-D-0500-P02_Woodwalton GA.dwg