

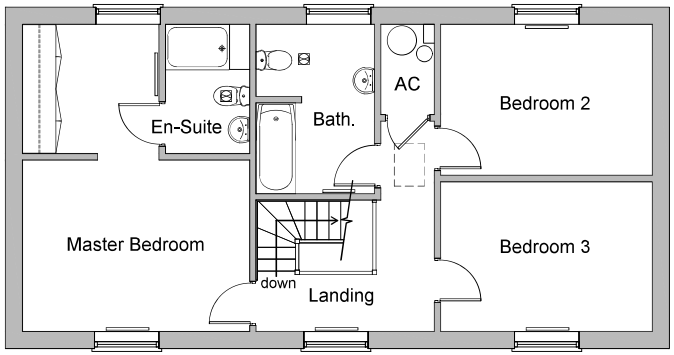



Existing First Floor Plan

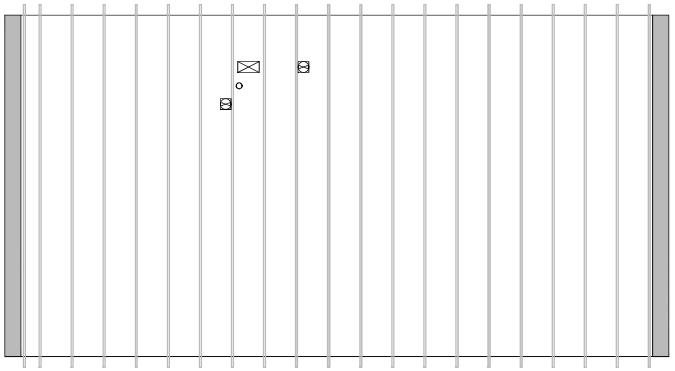


Existing Loft Plan

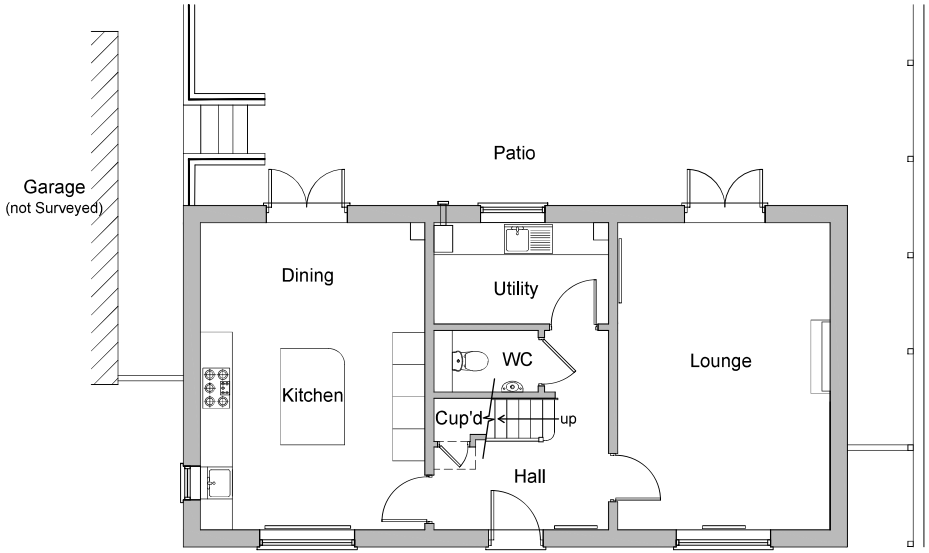

Existing Ground Floor Plan Scale 1:100

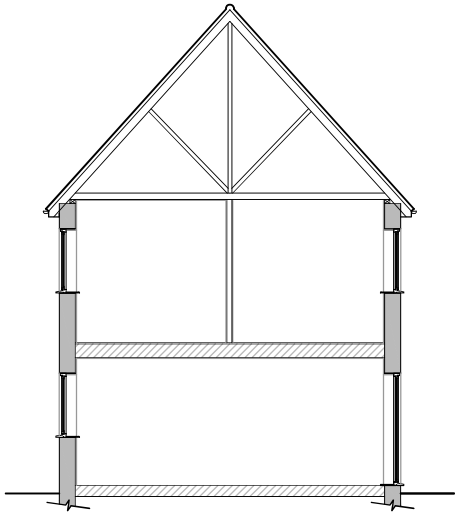

Existing Preliminary Section
Scale 1:100

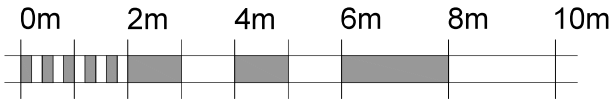

Scale 1:100

COPPERBEECH architecture
Hello@copperbeech.org.uk
07749 604533 / 07749 604534

TITLE:	Proposed Loft Conversion For Mr and Mrs Stephens 9 Hill Place, Brington, Huntingdon, Cambs. PE28 5BQ			
DETAIL:	Existing Floor Plans and Preliminary Section			
SCALE:	1:100	SHEET:	A3	25-0402-01
DRAWN:	ARH	CHECKED:		
DATE:	May 2025	ISSUE	PRELIMINARY	