


REV.	DETAILS	INIT.	DATE
A	various revisions as discussed with client	ARH	May 2025

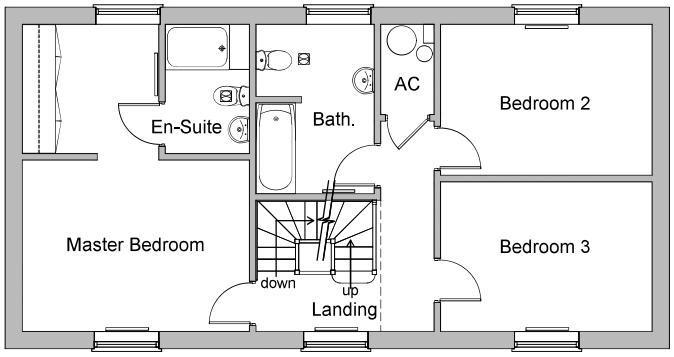


Proposed First Floor Plan

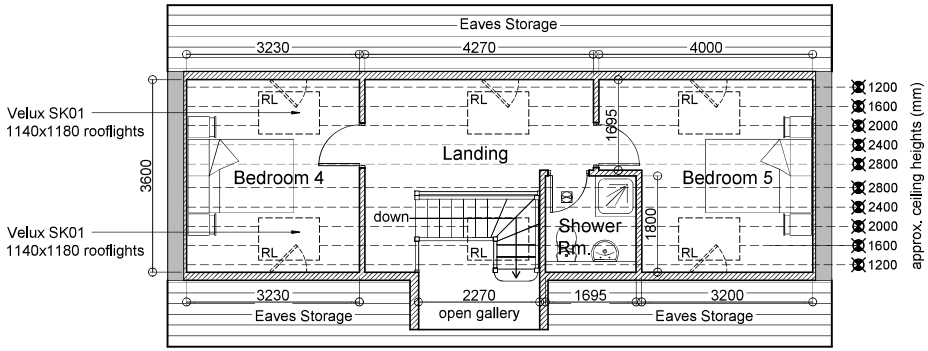


Proposed Second Floor Plan

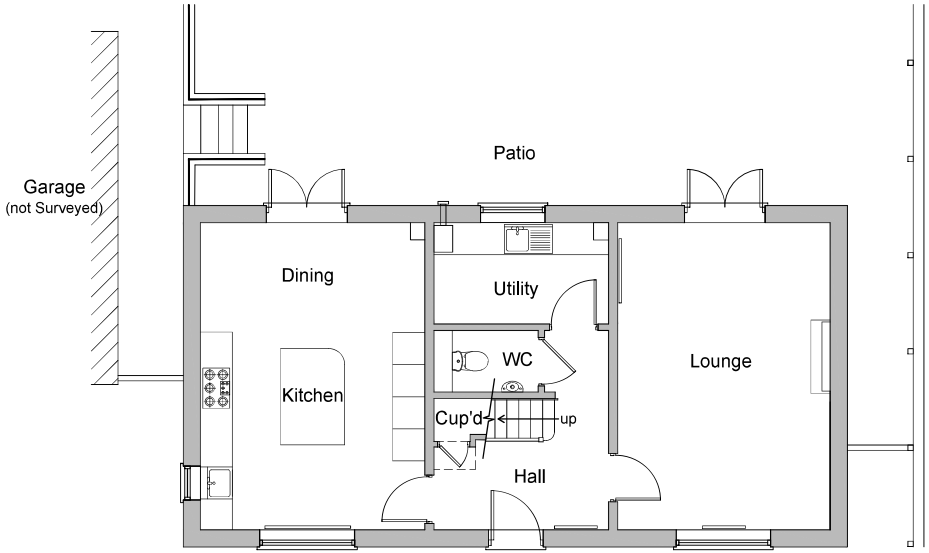

Proposed Ground Floor Plan Scale 1:100

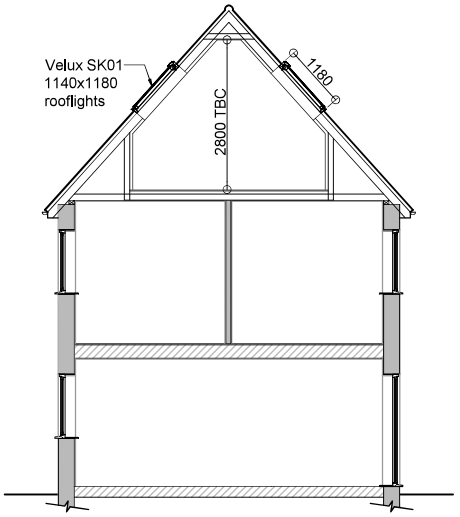

Proposed Preliminary Section
Scale 1:100

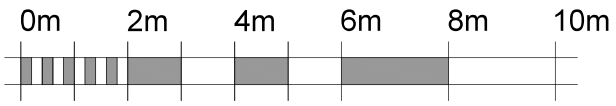

Scale 1:100

COPPERBEECH architecture

Hello@copperbeech.org.uk
07749 604533 / 07749 604534

TITLE:	Proposed Loft Conversion For Mr and Mrs Stephens 9 Hill Place, Brington, Huntingdon, Cambs. PE28 5BQ			
DETAIL:	Proposed Floor Plans and Preliminary Section			
SCALE:	1:100	SHEET:	A3	25-0402-03A
DRAWN:	ARH	CHECKED:		
DATE:	May 2025	ISSUE	PRELIMINARY	