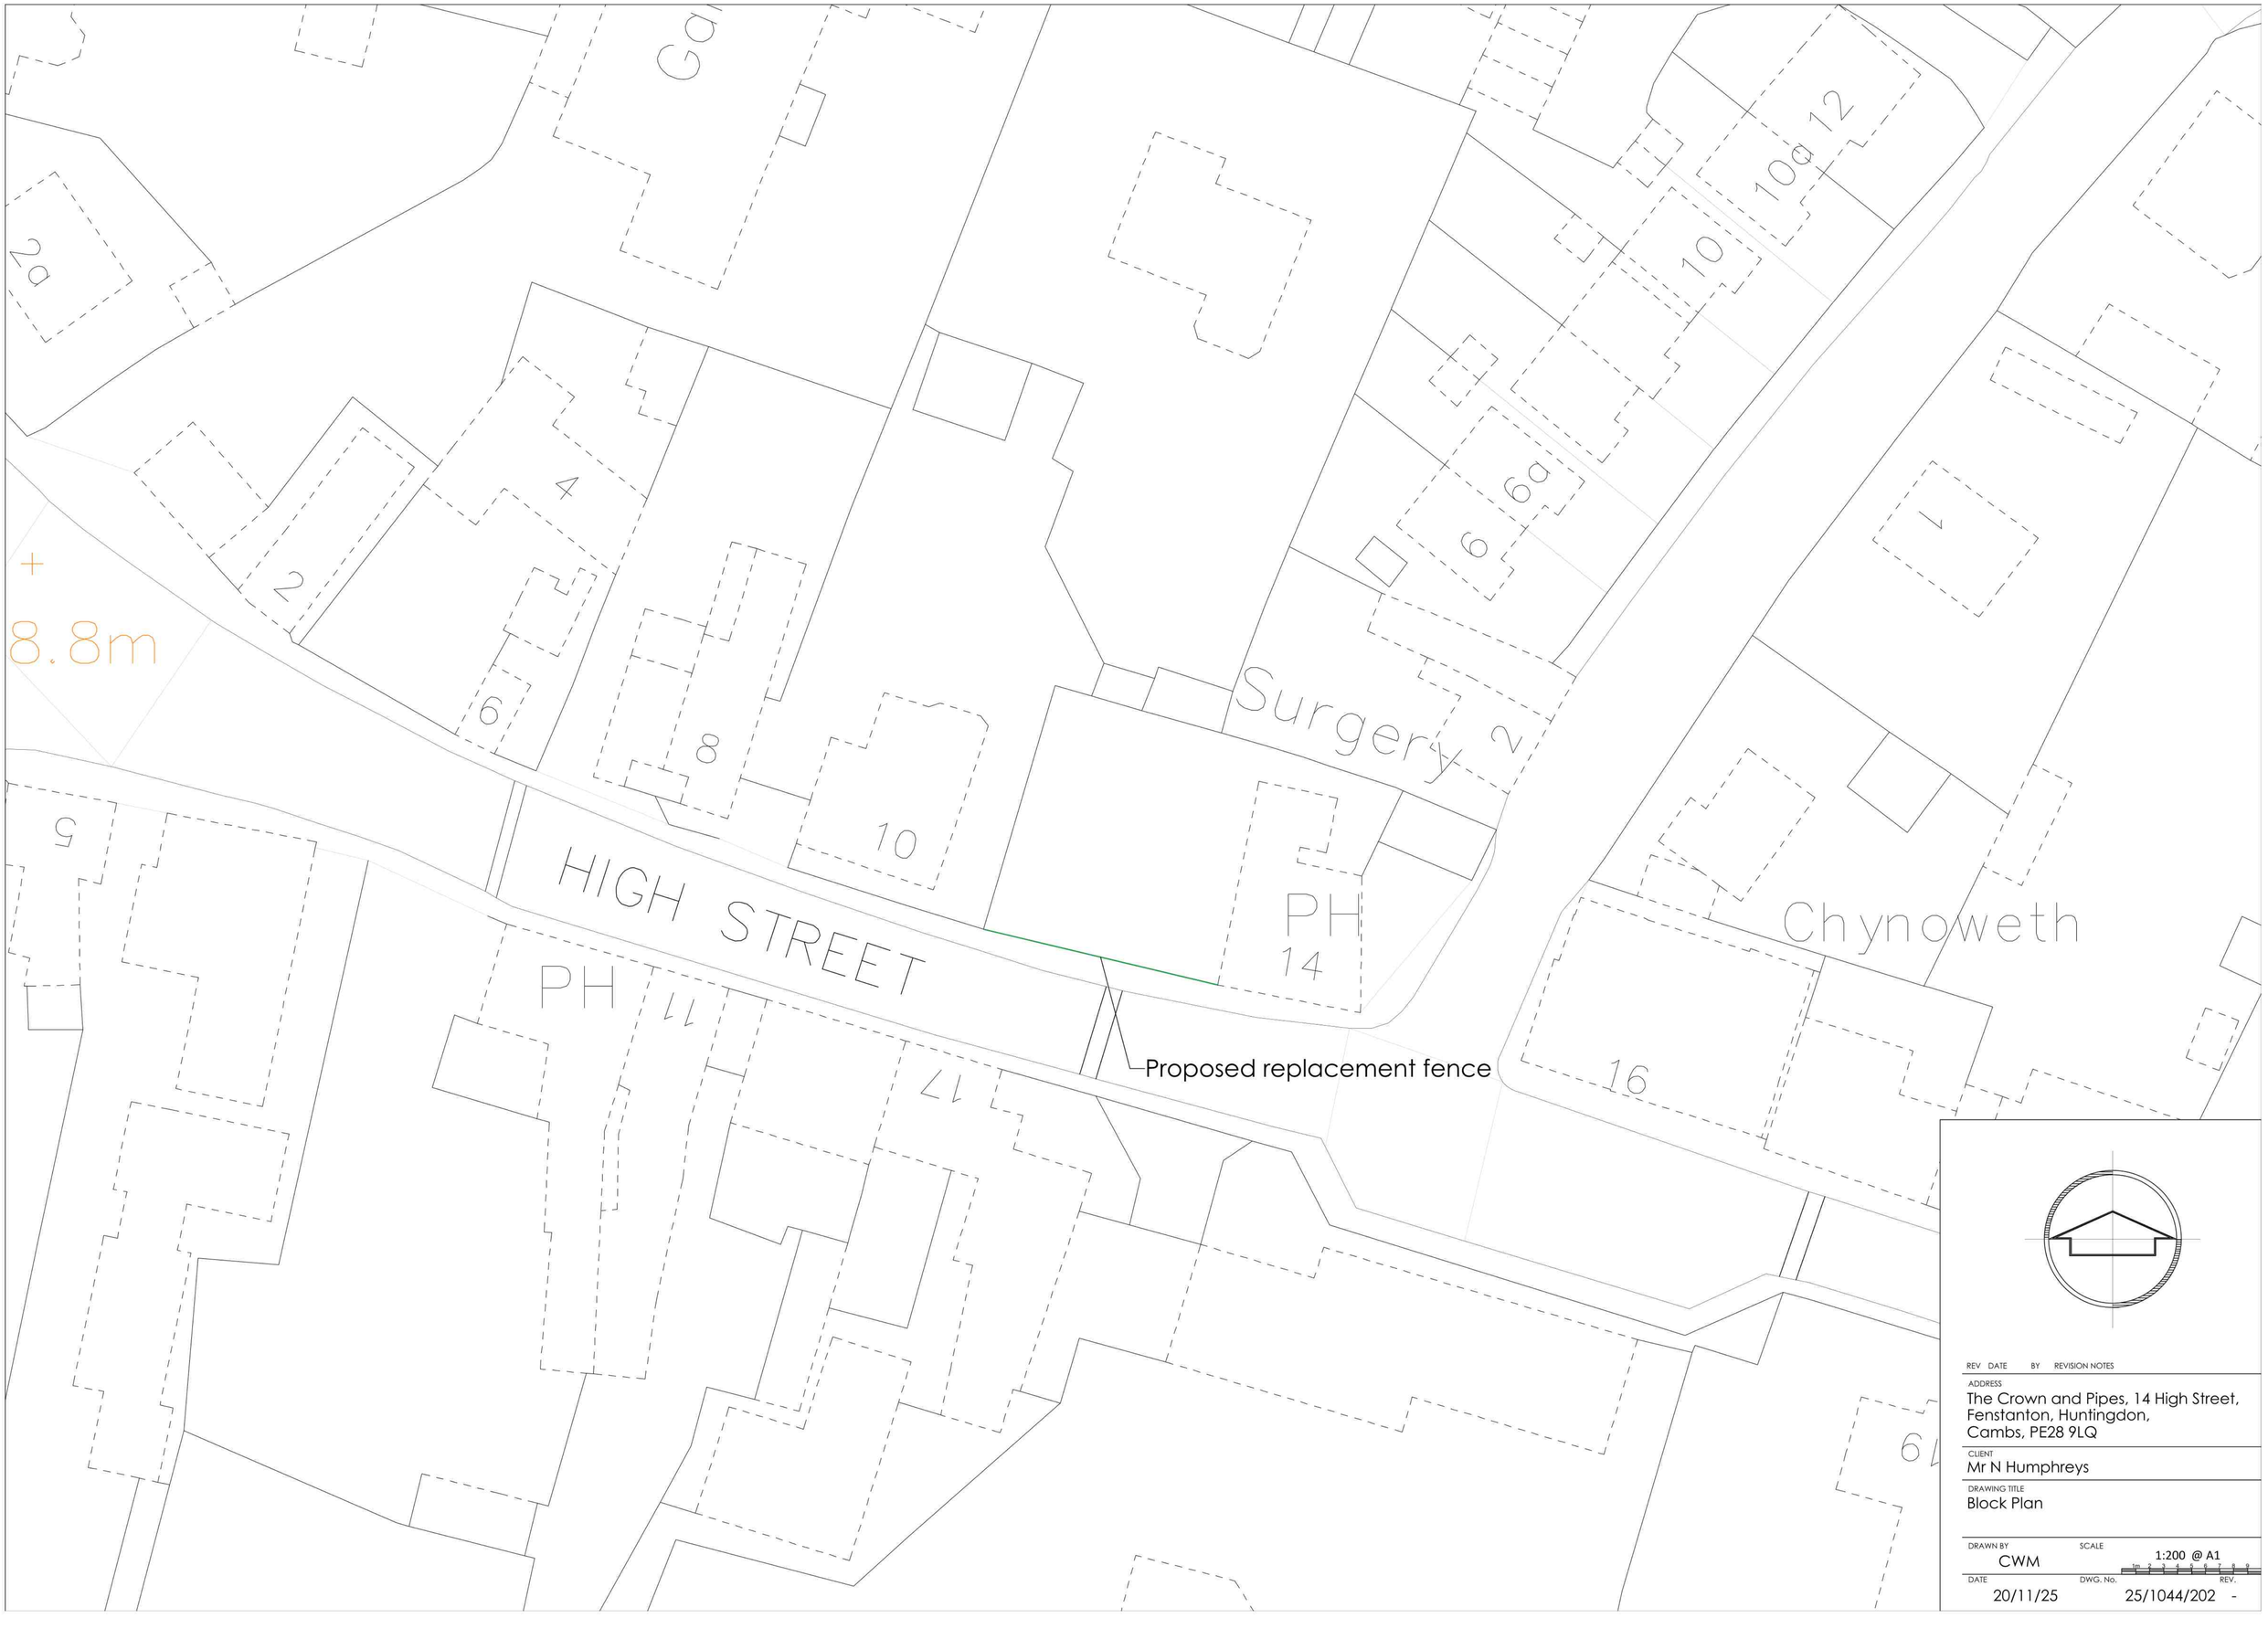


REV DATE BY REVISION NOTES

ADDRESS
The Crown and Pipes, 14 High Street,
Fenstanton, Huntingdon,
Cambs, PE28 9LQ

CLIENT
Mr N Humphreys

DRAWING TITLE
Block Plan

DRAWN BY
CWM

SCALE
1:200 @ A1

DATE
20/11/25

DWG. No.
25/1044/202

REV.
-