



Front - South West Elevation

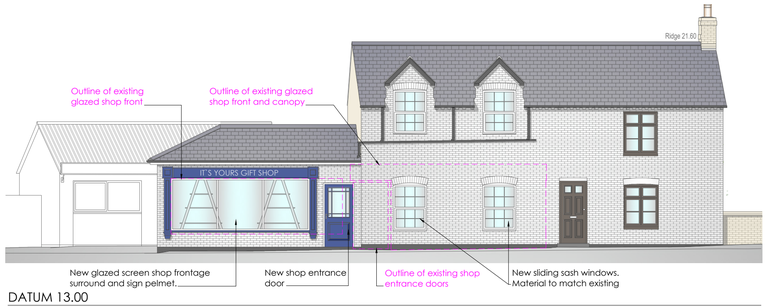


Side - North West Elevation


SCALE 1:10

0.00 0.25 0.50 0.75 1.00 1.25 1.50 1.75 2.00

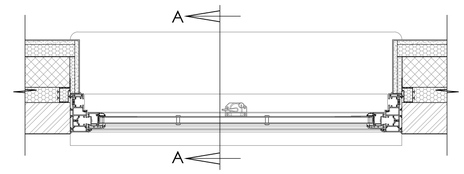


WINDOW PLAN AT HEAD LEVEL 1:10

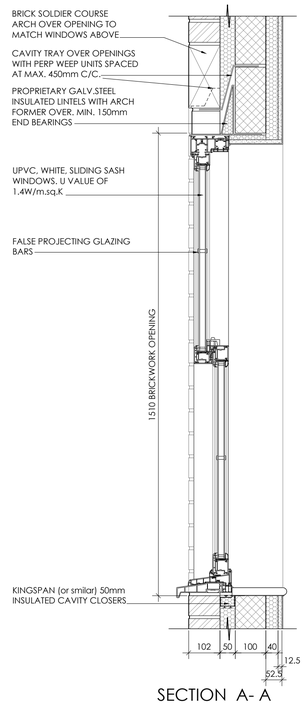

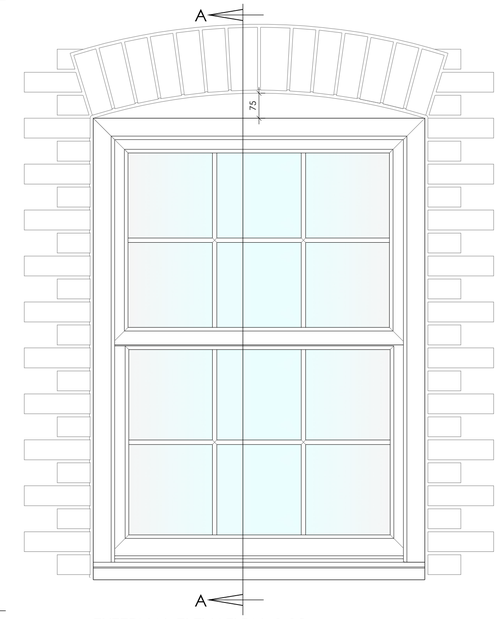



EXTERNAL ELEVATION 1:10

SECTION A- A

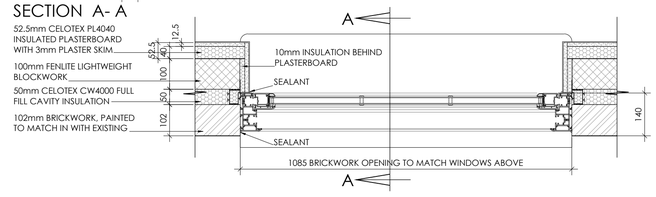

WINDOW PLAN AT CILL LEVEL 1:10

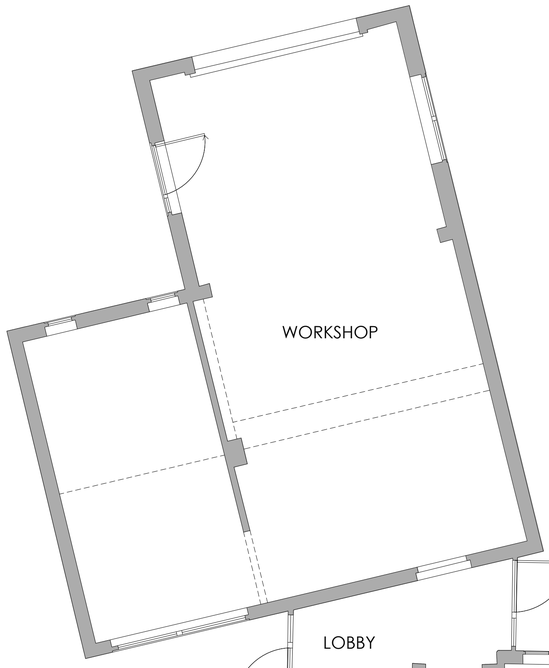

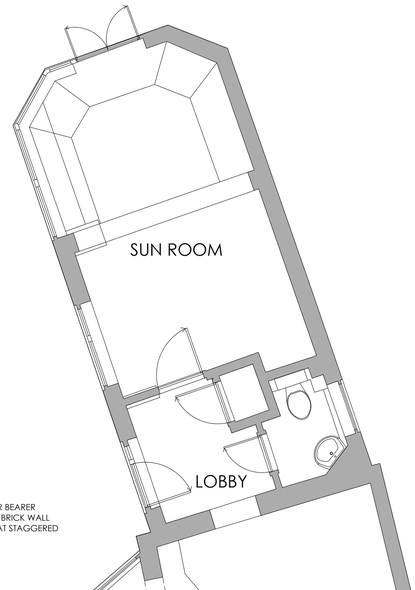


LEGEND

F.F.L.14.88 EXISTING FINISHED FLOOR LEVELS


F.F.L.14.88 PROPOSED FINISHED FLOOR LEVELS

NOTES WITHIN GREEN BOXES REFER FOR THE NEED FOR A STRUCTURAL ENGINEERS INPUT. IF NECESSARY CALCULATIONS AND DETAILS TO BE UNDERTAKEN BY THEM


FLOOR SUPPORT DETAIL

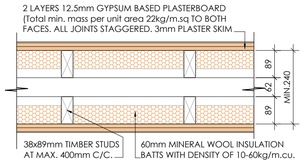


WALL TYPE A

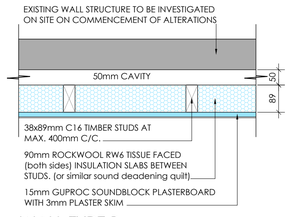

WALL TYPE B

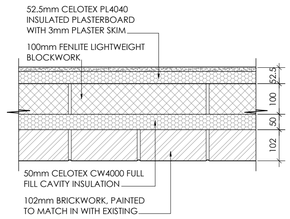

WALL TYPE C

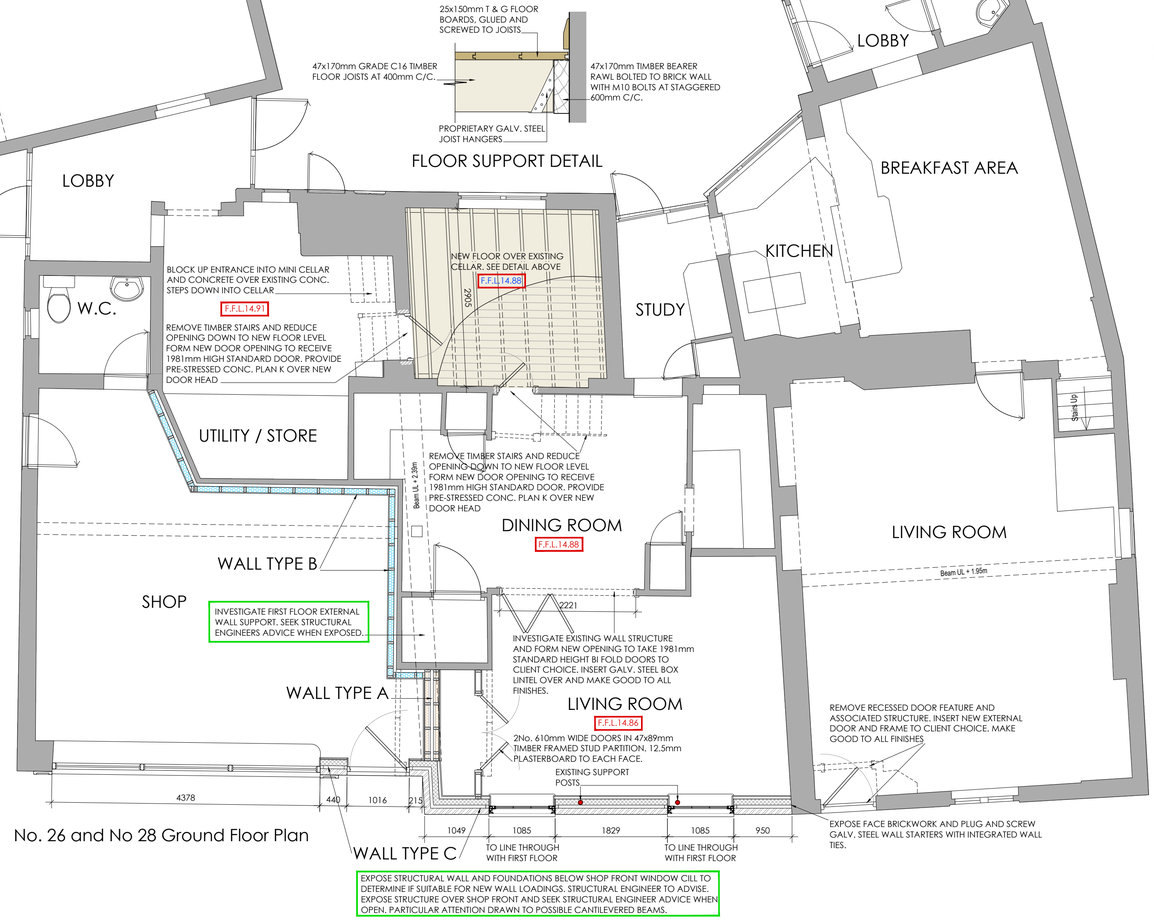

No. 26 and No 28 Ground Floor Plan

REV	DATE	BY	REVISION NOTES

Suite 2, Clare Hall,
St Ives Business Park,
Parsons Green,
St Ives,
Cambs, PE27 4WY

© COPYRIGHT

Tel: 01480 494969
Email: enquiries@planningandarchitecture.co.uk
Web: www.planningandarchitecture.co.uk

PARTNERS in PLANNING and ARCHITECTURE

PROJECT
PROPOSED ALTERATIONS TO 26-28 HIGH STREET, BRAMPTON, CAMBRIDGESHIRE. PE28 4TH

CLIENT
MR AND MRS J CHILDS

DRAWING TITLE
PROPOSED FLOOR PLAN AND DETAILS
PROPOSED FLOOR PLAN AND DETAILS

DRAWN BY	SCALE	DWG. No.	REV.
NFM	1:50 - 1:10 @ A1 (0.5 1.0 1.5 2.0 2.5 3.0)	23-52-300	
DATE 27/01/25			