
NOTES

This drawing has been issued in support of a planning application and must NOT be used for construction purposes.

This drawing is copyright and may not be altered, traced, copied, photographed or used for any purpose other than that for which it is issued without written permission from the copyright holder.

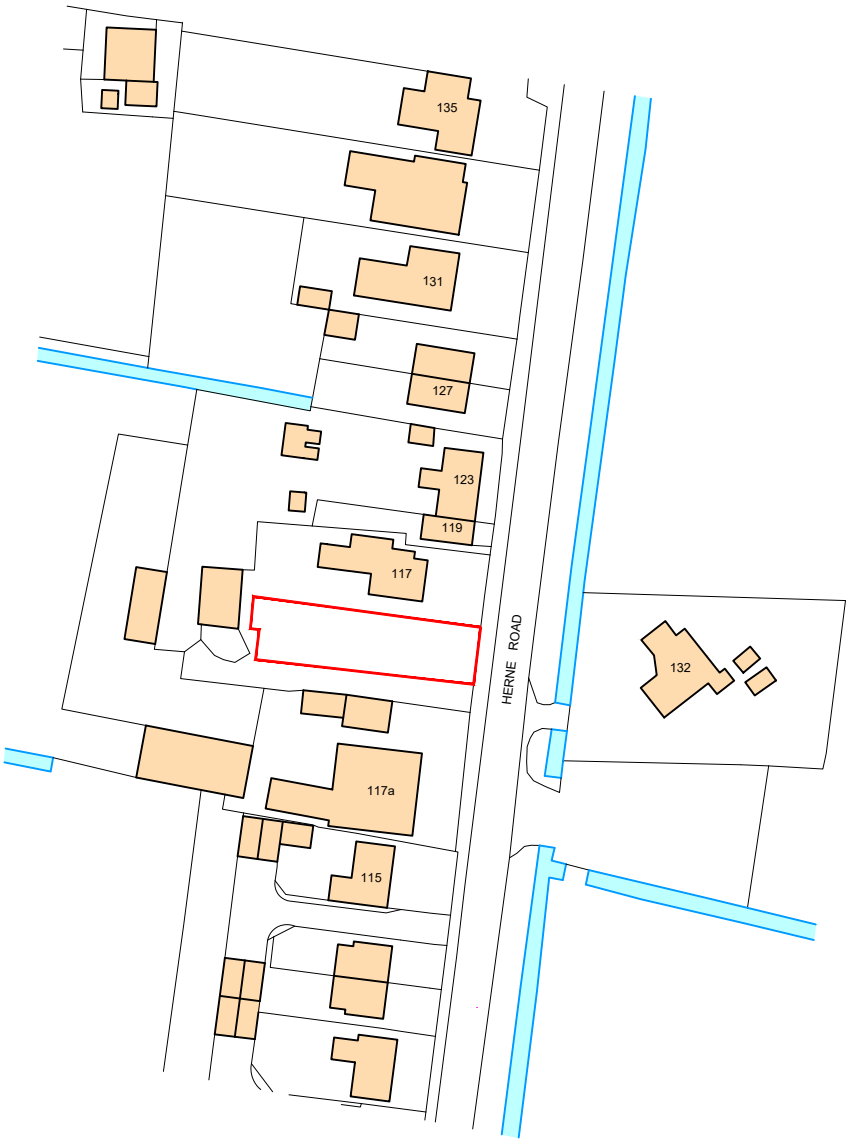

Ordnance Survey, (c) Crown Copyright 2024. All rights reserved. Licence number 100022432

0 25 50

SCALE 1:1250

N

Project
PROPOSED DWELLING

Address
LAND ADJACENT TO 117 HERNE ROAD
RAMSEY ST MARYS
PETERBOROUGH, PE26 2SY

Client
ABIGAIL DUNCOMBE

Drawing
EXISTING
LOCATION PLAN

Date	Scale	
OCT 2024	1:1250 @ A4	
Project No. 3964	Drawing No. LP01	Revision

P&R ARCHITECTS
Portess and Richardson Limited
193 Lincoln Road, Peterborough PE1 2PL
T. 01733 568116. E. p-r@portessarchitect.com