
9, RECTORY ROAD, BLUNTISHAM, HUNTINGDON, PE28 3LN

Supplied by: www.ukmapcentre.com

Serial No: 265297

Centre Coordinates: 536995,274434

Production Date: 06/06/2023 14:49:52

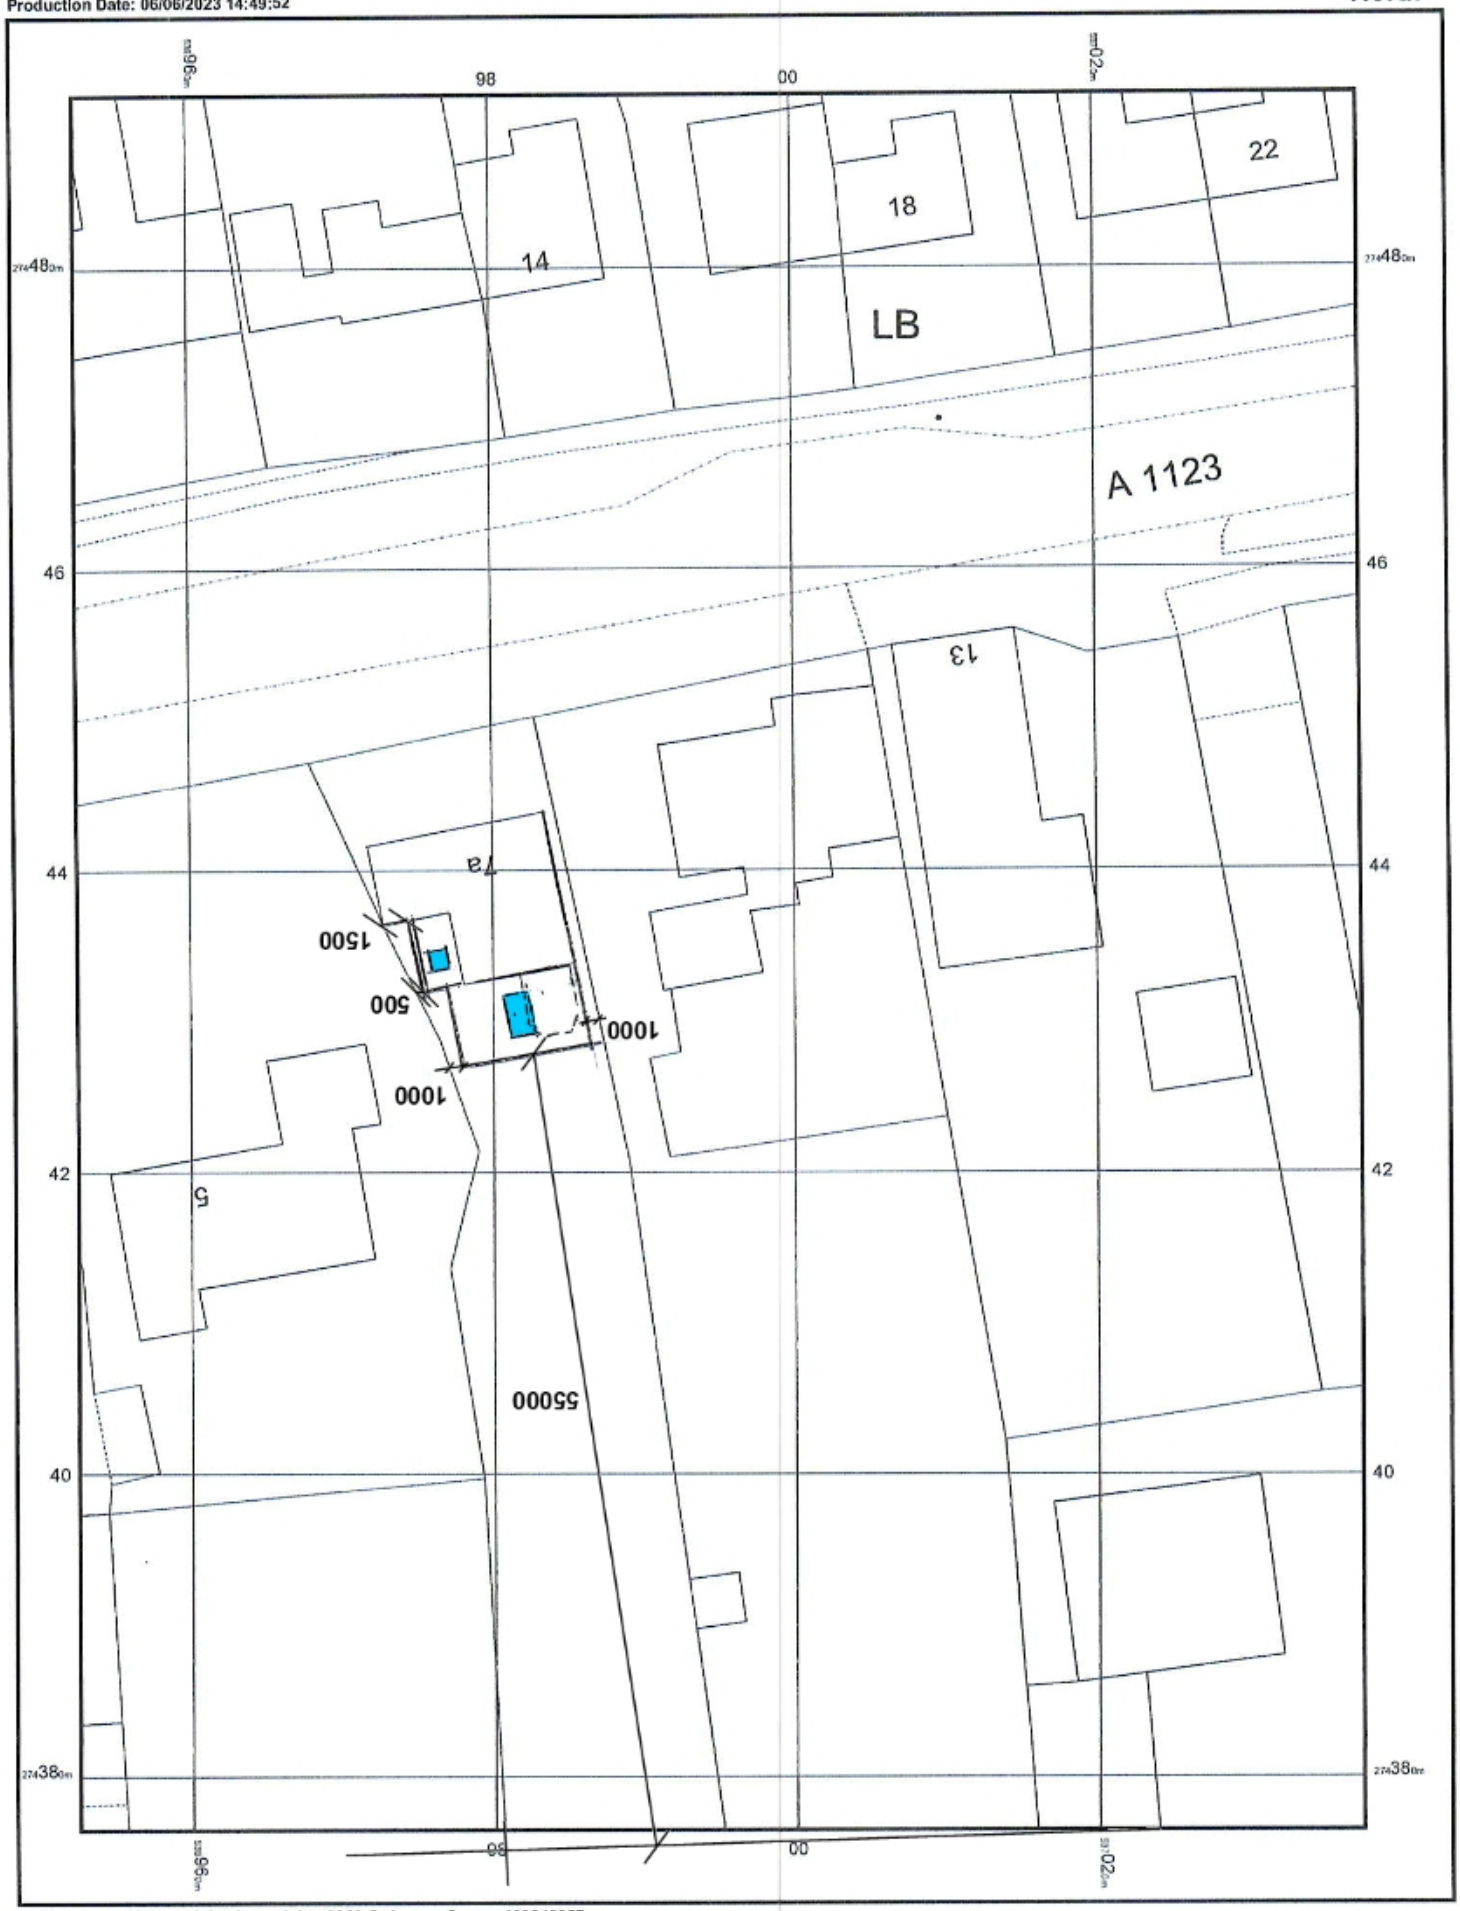

© Crown copyright and database rights 2023 Ordnance Survey 100048957.
The representation of road, track or path is no evidence of a boundary or right of way. The representation of features as lines is no evidence of a property boundary.

UK MAP CENTRE .com

0m 1cm = 5m 25m

Scale 1:500

Ordnance Survey Licensed Data