Revision:
Revision 'A' Planning application

By Approved
Oct 24 Paul B

JK ARCHITECTURE
www.jkarchitecturelimited.co.uk
e:jkdesign@btinternet.com
t: 0800 612 6825
m: 07545 424251

OFFERING IMAGINATIVE DESIGN SOLUTIONS TO ALL


Client:
MR AND MRS CHADDA

Project:
PROPOSED REAR SINGLE STOREY EXTENSION AT
7A RECTORY ROAD
BLUNTISHAM
CAMBS.


Drawing Title:
Existing and Proposed First Floor Plans

Scale:	Date:	Drawn:
1:100,	OCTOBER 24	PB
Project No:	Drawing No:	Revision:
6747	103	A

Any revisions to the plans or seperate specification can only be carried out by JK Architecture

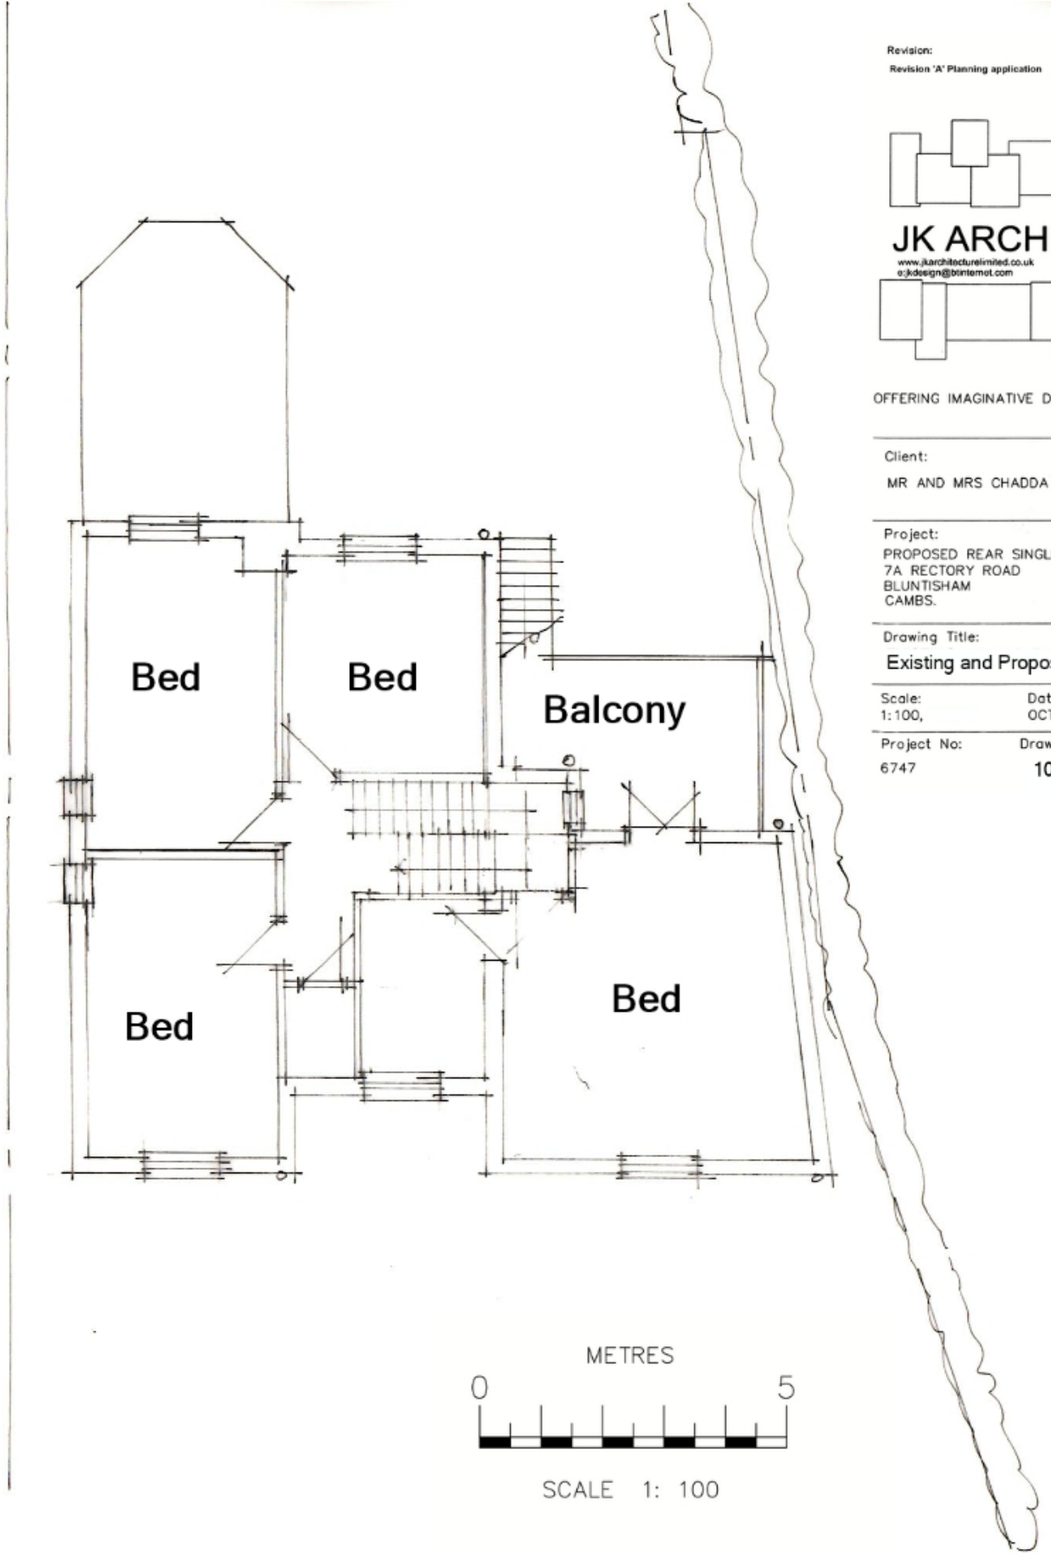

Existing First Floor Plan. 1:100.

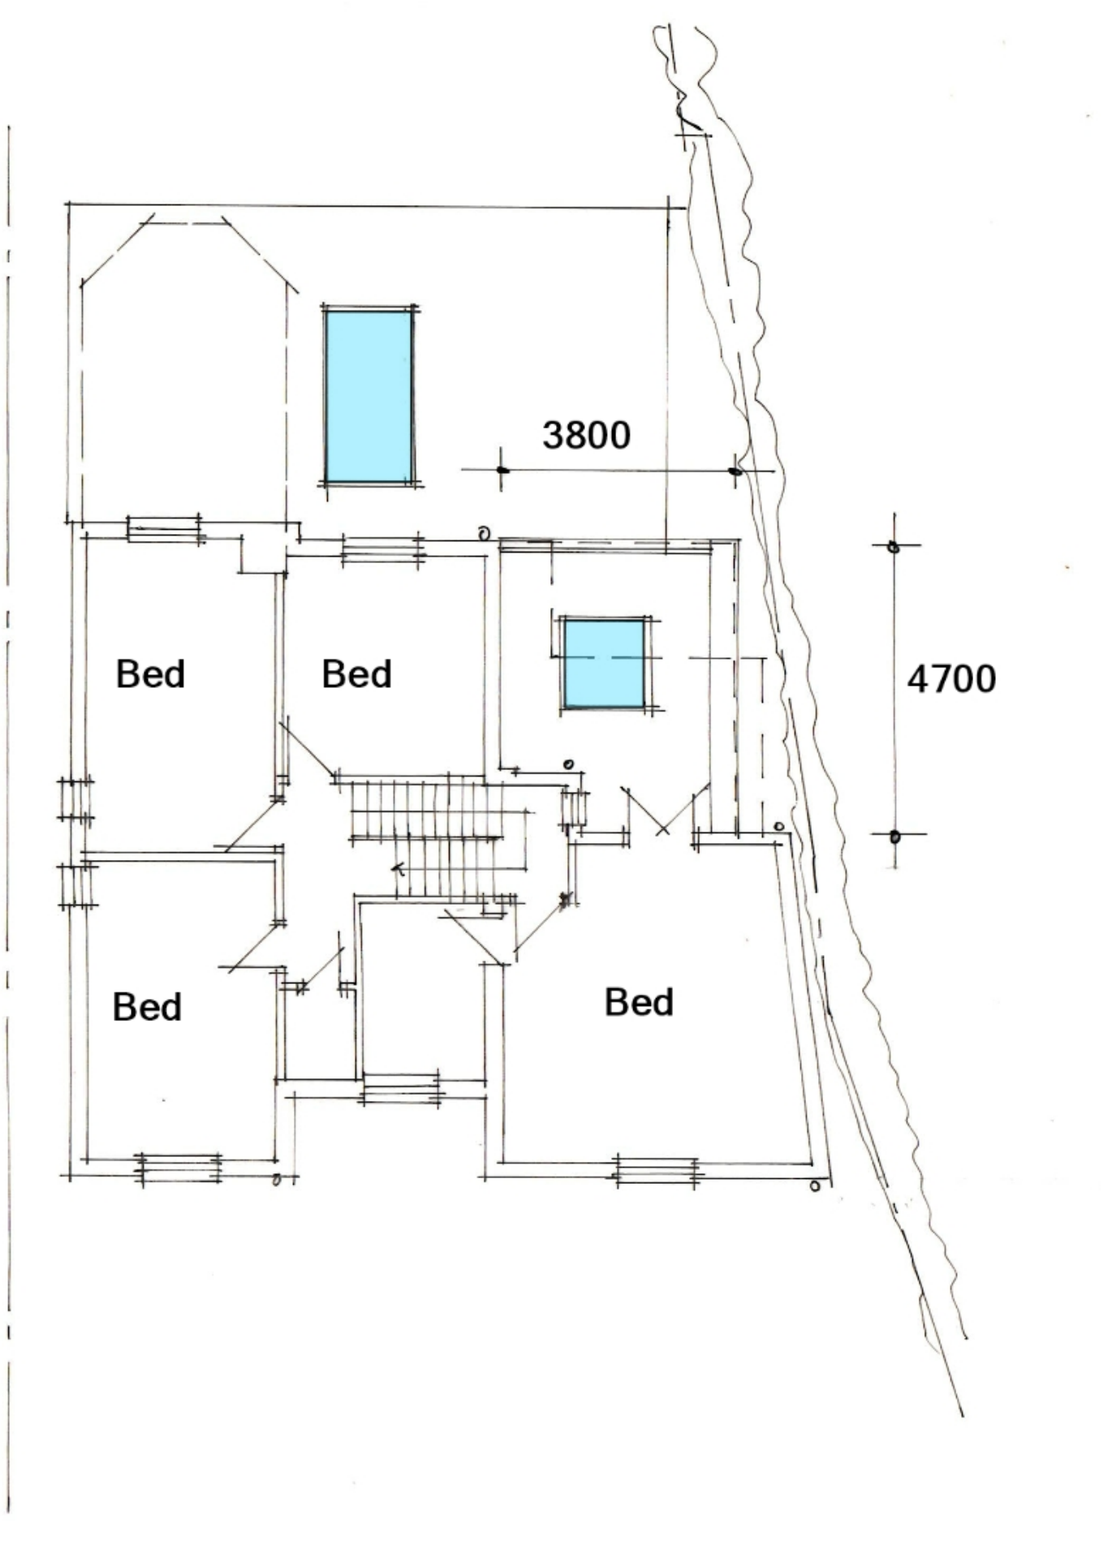

Proposed First Floor Plan. 1:100.