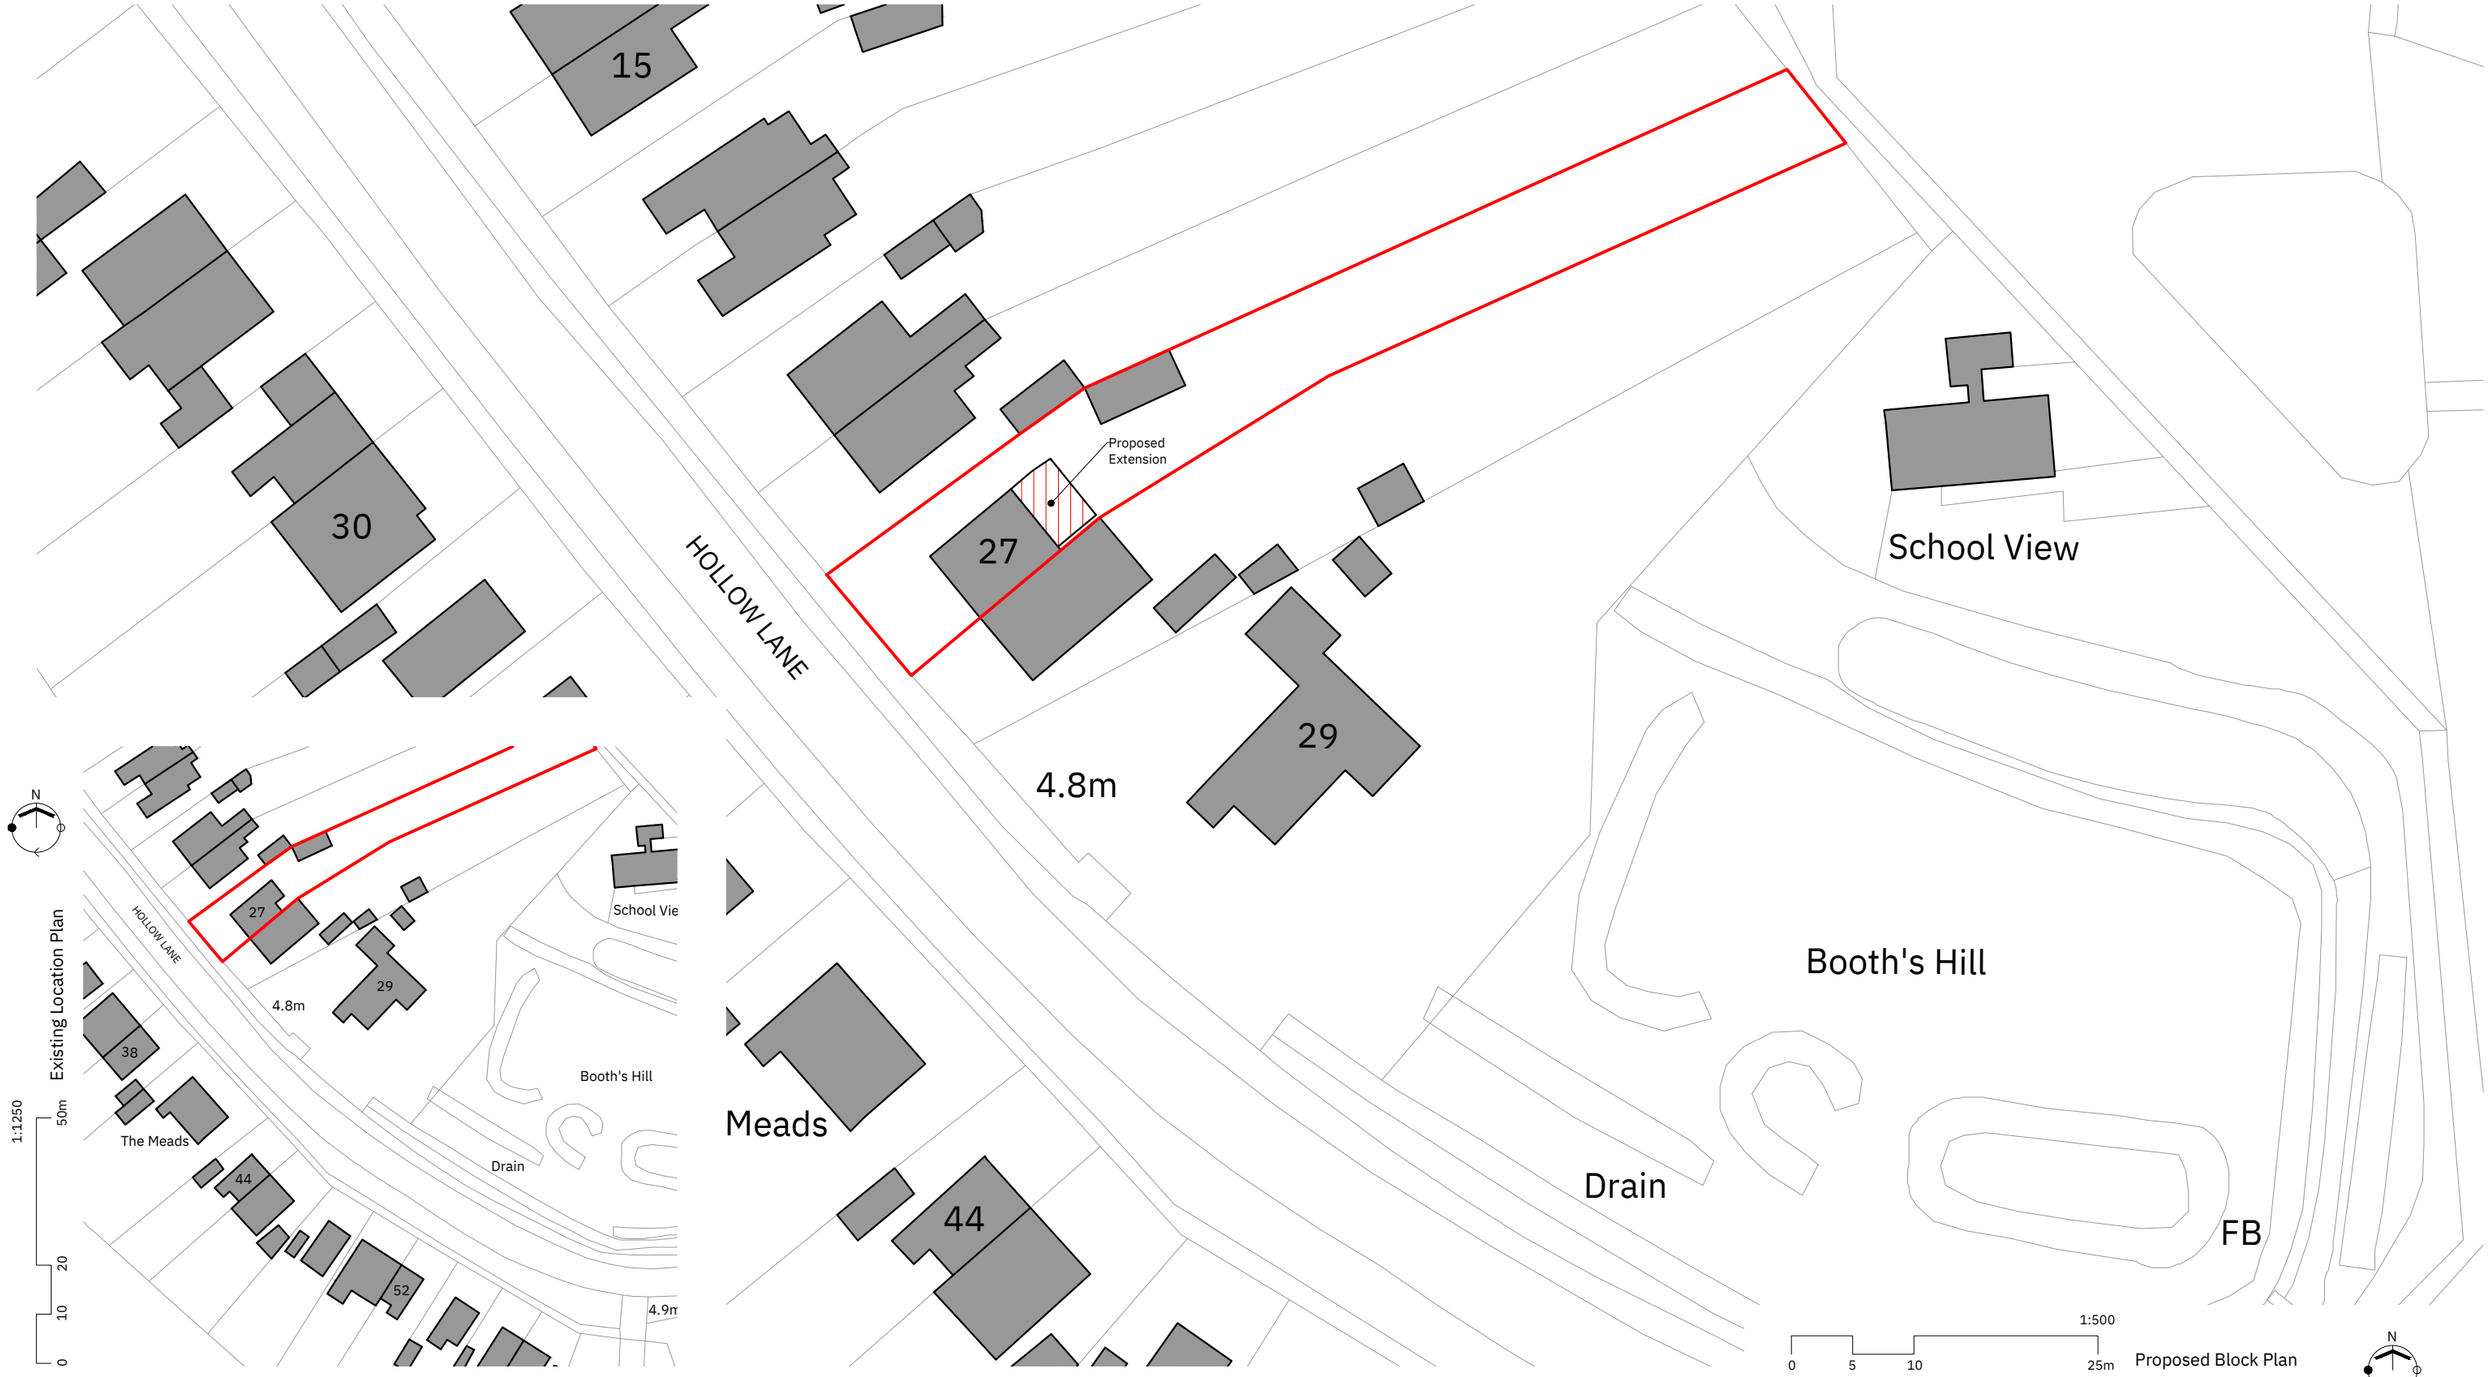

Proposed Block Plan

TPM ARCHITECTURAL SERVICES

w tpm-architectural.co.uk

t +44 (0)7500 558126

e info@tpm-architectural.co.uk

General Notes

Do not scale from this drawing. All dimensions of existing buildings must be verified on site by contractor. This drawing is to be read in conjunction with all other drawings, specifications and general project conditions. All designs, service routes and locations are subject to confirmation and/or approval by a statutory body, highways and/or building control.

The Contractor is responsible for checking all drawings for dimensional and co-ordination accuracy prior to construction. Any discrepancy between the details shown and those by others are to be reported immediately to the Architectural Designer. This drawing has been produced from site surveys and/or drawings issued by the client or their representatives. All boundaries, locations and measurements are preliminary and are to be subject to a detailed survey by the Contractor before construction commences. All dimensions are in millimetres unless stated otherwise.

This drawing is issued only for the purpose stated. This drawing is copyright protected and may not be reused or reproduced in whole or in part without the express written permission of TPM Architectural Services.

TPM Architectural Services - 42 Carnaile Road, Alconbury Weald, Huntingdon, Cambridgeshire, PE28 4XP

Key

Site Boundary

Proposed Extension

N

Rev.	Date	Issue	Note	Initial
-	-	-	-	-

Issued for: PLANNING APPROVAL

Client

Mr Alex Bagnall & Miss Chloe Johnson

Project

25 Hollow Lane, Ramsey

Huntingdon, Cambridgeshire, PE26 1DE

Drawing Title

Site Location Plan

Scale	1:1250 & 1:500
Paper Size	A3
Drawn	TPM
Job Number	T333

Drawing Number

001

Revision

-