A1



EXISTING FRONT (S) ELEVATION
SCALE 1:100

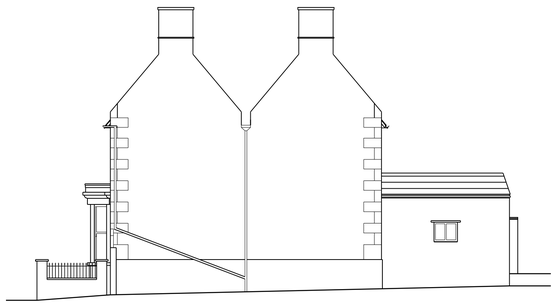

EXISTING SIDE (E) ELEVATION
SCALE 1:100



EXISTING REAR (N) ELEVATION
SCALE 1:100

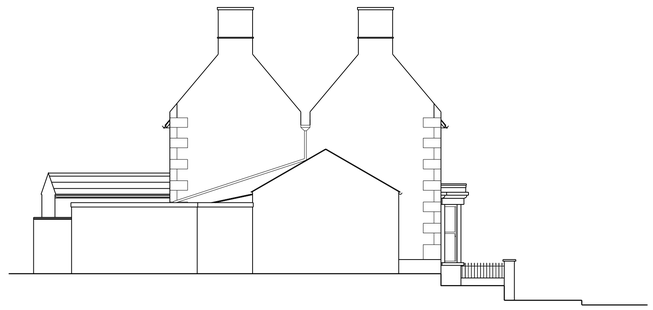

EXISTING SIDE (W) ELEVATION
SCALE 1:100

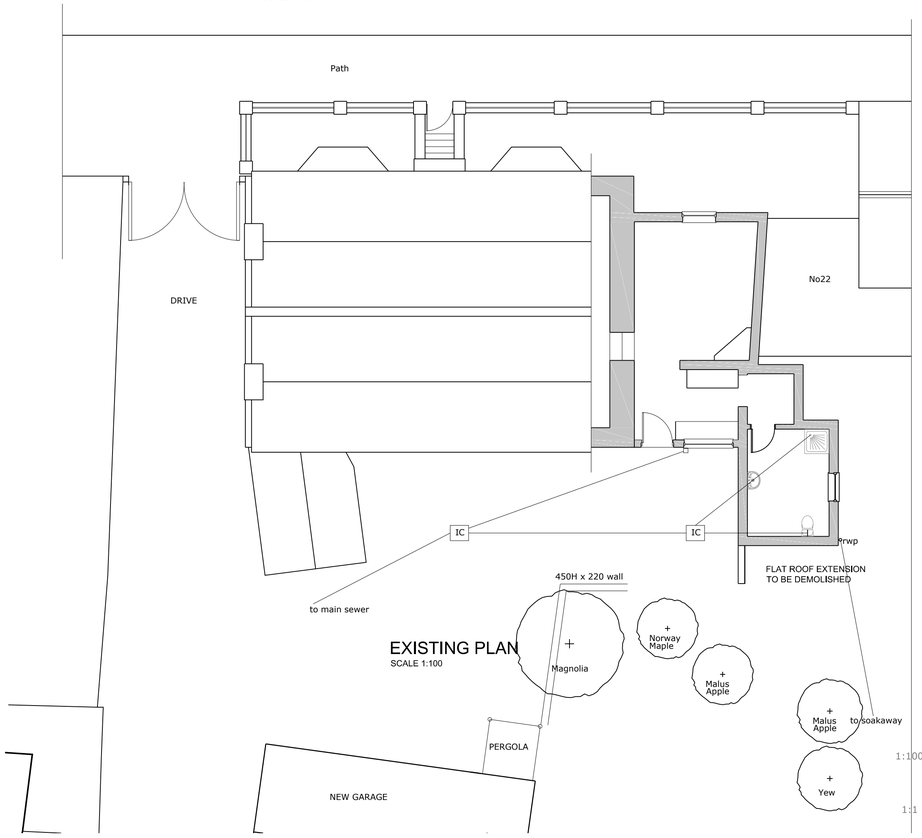

EXISTING PLAN
SCALE 1:100

1:100 0 1000 2000 3000 4000 5000
1:1 0 10 20 30 40 50

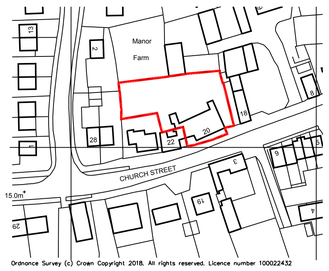

LOCATION PLAN
SCALE 1:1250

PLANNING REF
21/02328/HHFUL
SEE 19005/02 FOR
FOR PLANNING DRAWING
SEE 19005/03
FOR WORKING DRAWING

ALL WORKS MUST COMPLY
WITH PLANNING CONCENT

DATE: NOV 2018
DRAWN BY: R.MITCHELL
DATE:
CHECKED BY:
SCALE: 1/100
ISSUE
DRG No. 18020/01
SHT.
OF.

TITLE
DEMOLITION OF BARN TO REAR OF PROPERTY AND CONSTRUCTION OF NEW DOUBLE GARAGE AT 20 CHURCH STREET,STILTON FOR MR G.KIRK

THE CONTRACTOR :- NOT RELEVANT
Must ensure that all building work shall be carried out with adequate and proper materials which :-
(a) (1) are appropriate for the circumstances in which they are used,
(2) are adequately mixed or prepared and
(3) are applied ,used or fixed so as adequately to perform the functions for which they are designed ; and
(b) in a workmanlike manner
All works and dimensions to be verified on site by contractor prior to development.
All workmanship to comply with all relevant codes of practice British Standards and current legislation

D.R.M. Design & Drafting
R.MITCHELL
Tel:- 01536 506870
Mob:-
email:- bob.mitchell50@ntlworld.com
7,Gladstone Street
Desborough,
Kettering
Northants.
NN14 2QT