

SITE LAYOUT PLAN (scale 1:100)

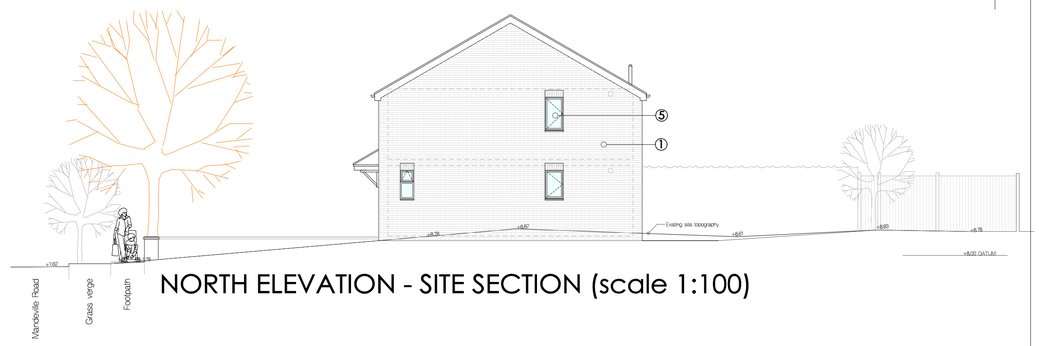

NORTH ELEVATION - SITE SECTION (scale 1:100)

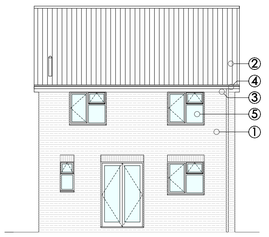

WEST ELEVATION (scale 1:100)



EAST ELEVATION (scale 1:100)



SOUTH ELEVATION (scale 1:100)

MATERIALS LEGEND

1 - Facing brickwork - BEA Audley Red
2 - Roof tiles - Wienerberger Lindum Antique no2 interlocking concrete tile
3 - Fascias/soffits - White uPVC
4 - Rainwater goods - Half round black gutters and round black downpipes
5 - Windows/doors - White uPVC windows and patio doors. Black composite front door

CAMPBELL McCRAE Limited

architectural services

Chapel House, 5 The Stiles, Godmanchester, Huntingdon, Cambridgeshire, PE29 2JF
Tel: 01480 433073 Web: www.campbell-mccrae.co.uk
Registered number: 7830594. Registered in England and Wales. Registered address: 88 High St, Ramsey, Cambs, PE26 1BS

Project:	Drawing title:	Scale	Date	Drwg No.	Revision
62 Mandeville Road, Brampton	Materials and landscaping plan	1:100 @ A1	Mar 25	22517_01	.

Use figured dimensions only, do not scale.
Campbell McCrae Ltd can accept no responsibility for the interpretation of this drawing when the practice is not named as contract administrator in the building contract.