Location Plan

Site Address: **19, Elizabeth Court, London Road, St Ives, PE27 5BQ**

PlanningPortal

Date Produced: **23-Mar-2025**

Scale: **1:2500 @A4**

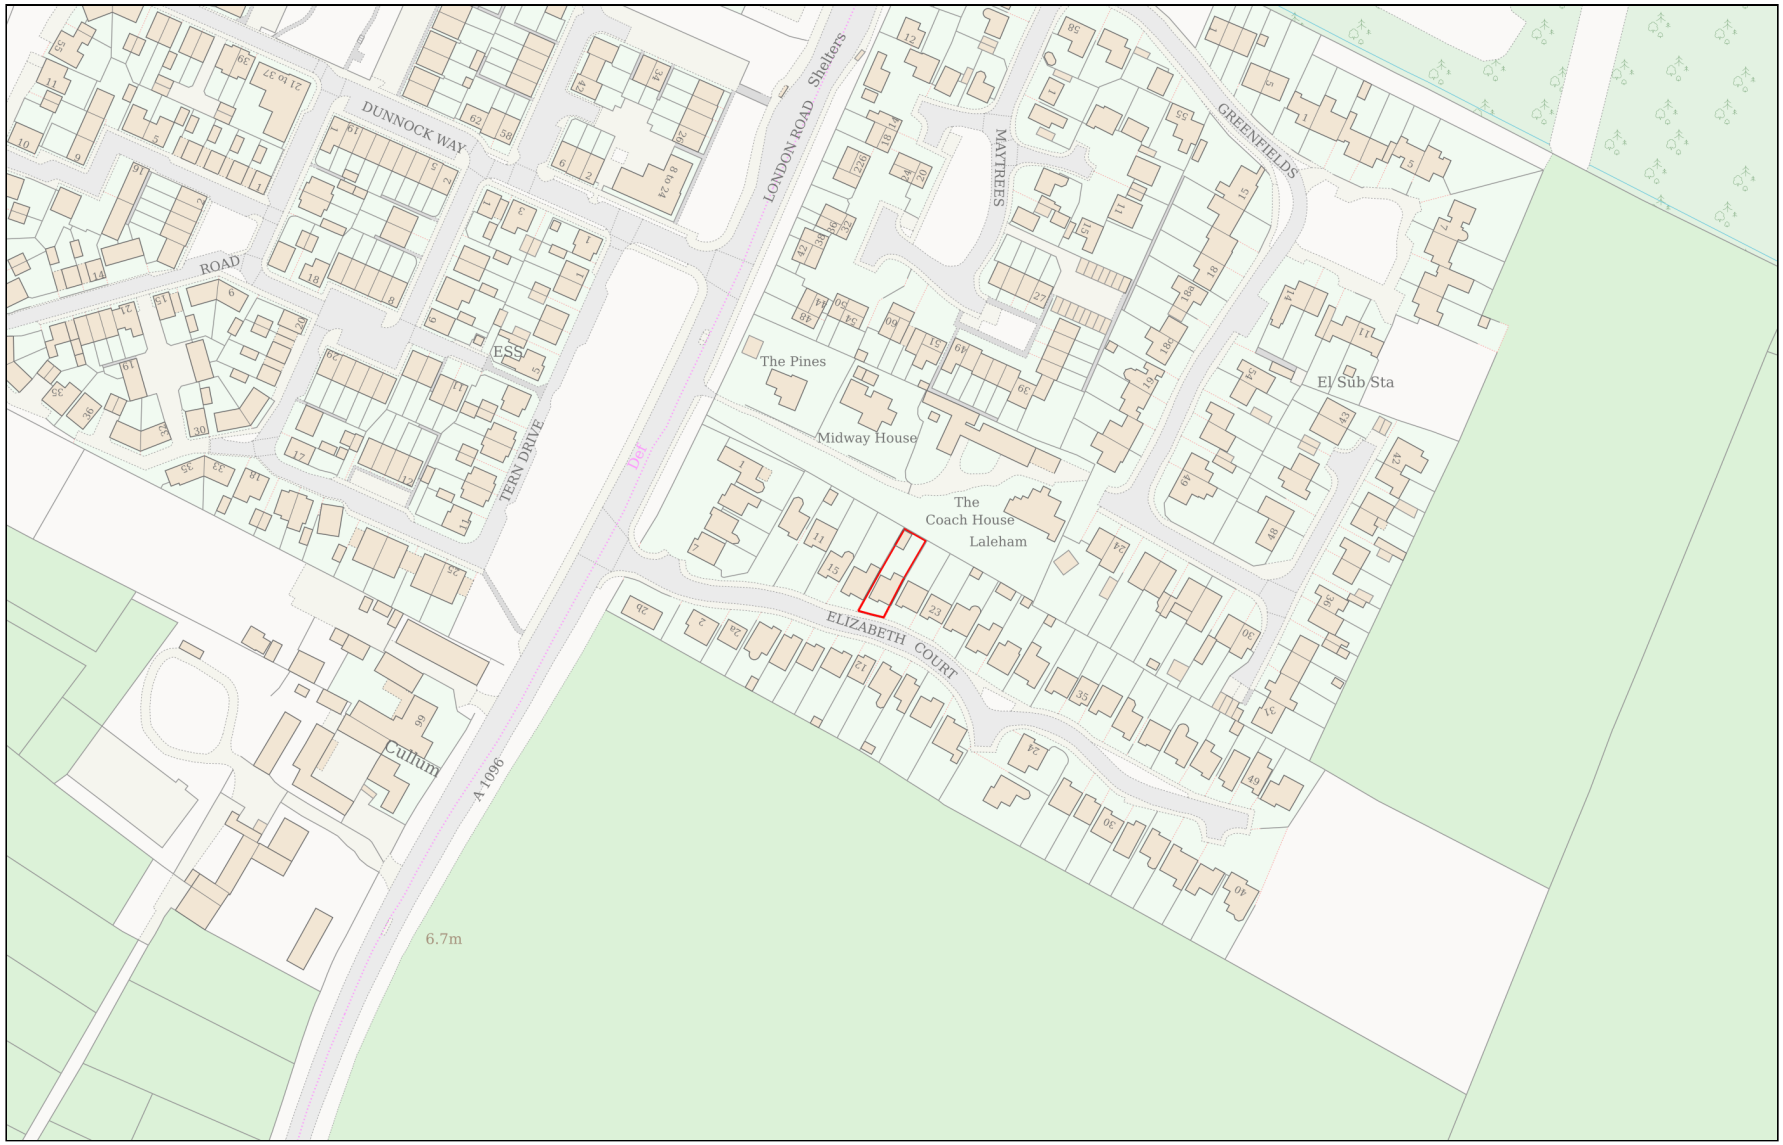

Planning Portal Reference: **PP-13876271v1**

Powered By TerraQuest

© Crown copyright and database rights 2025 OS 100042766