

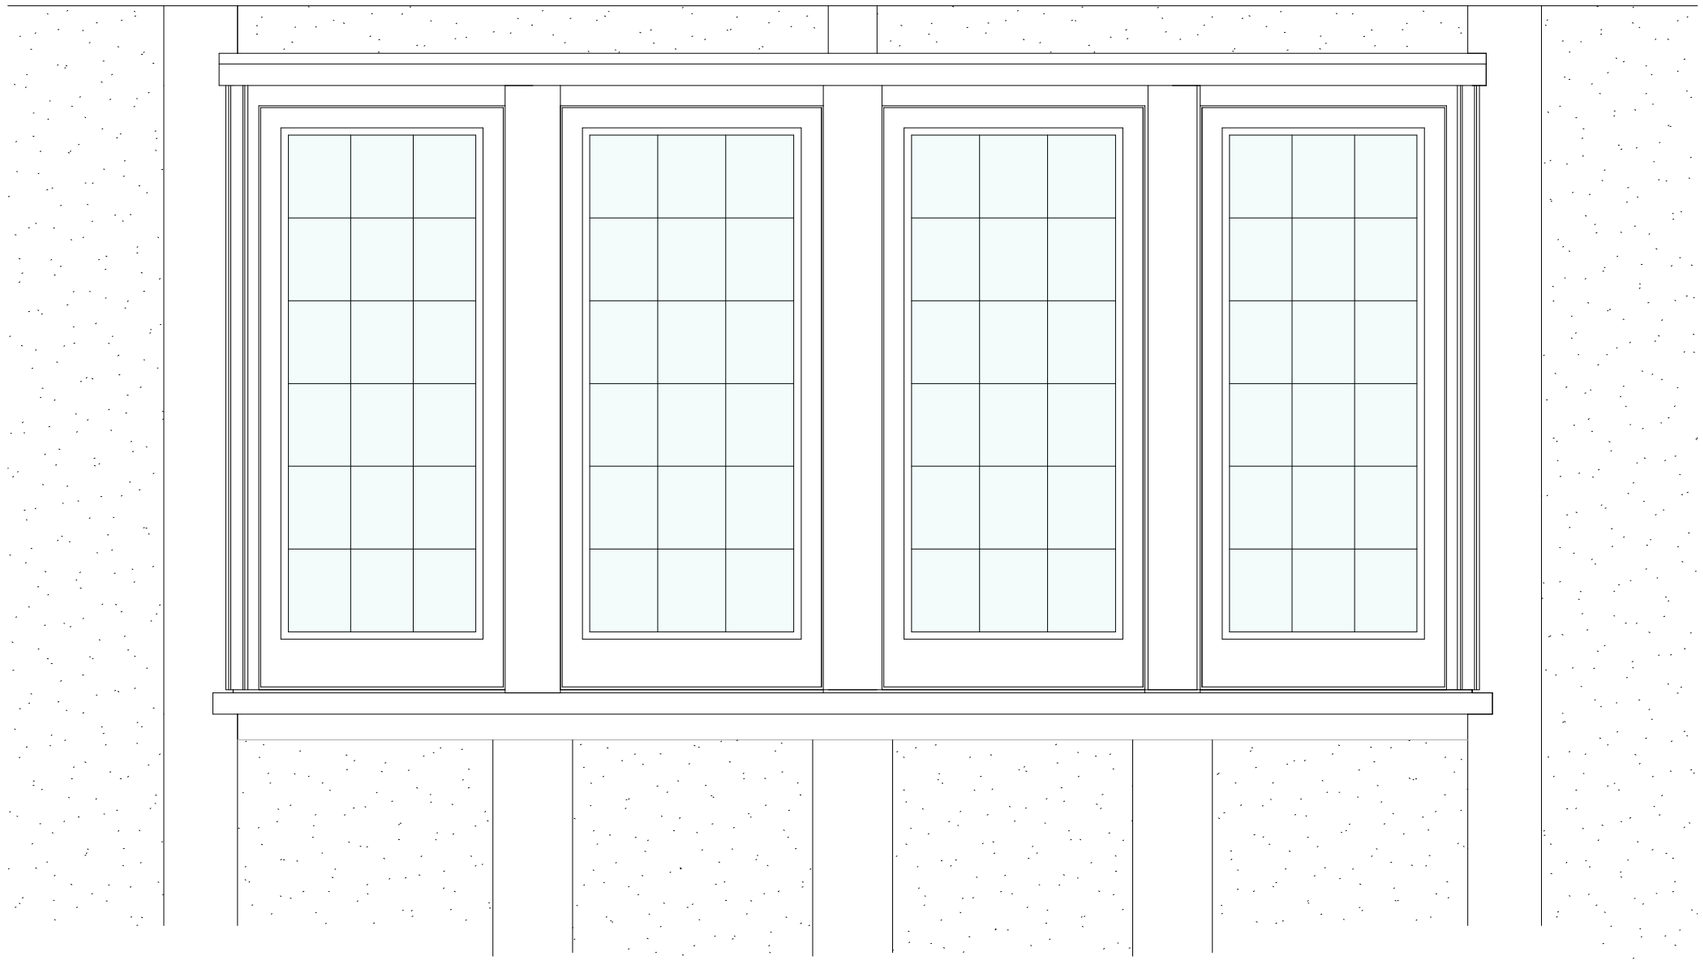


PROPOSED EXTERNAL ELEVATION

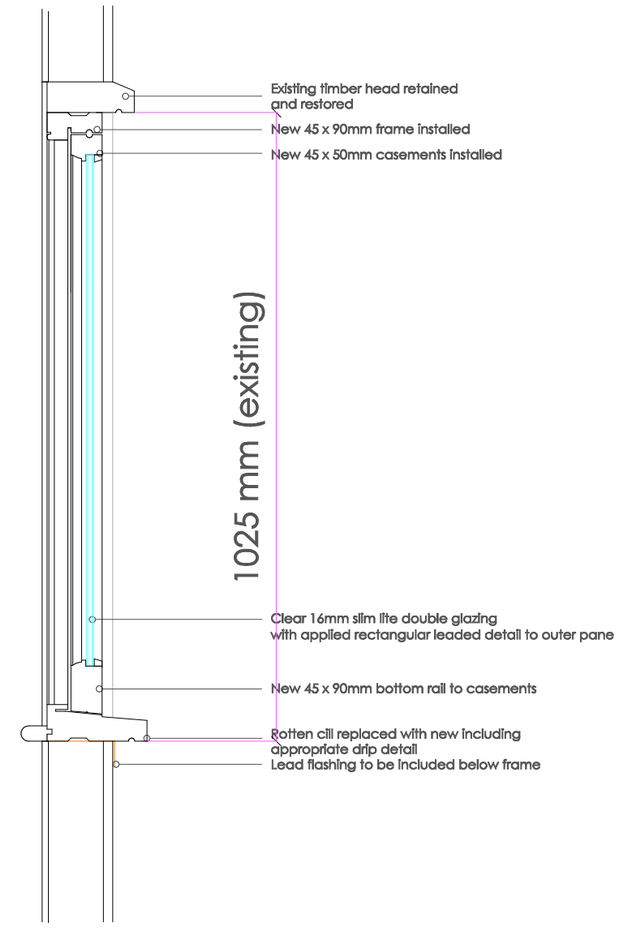

PROPOSED VERTICAL SECTION

2007 mm (existing)

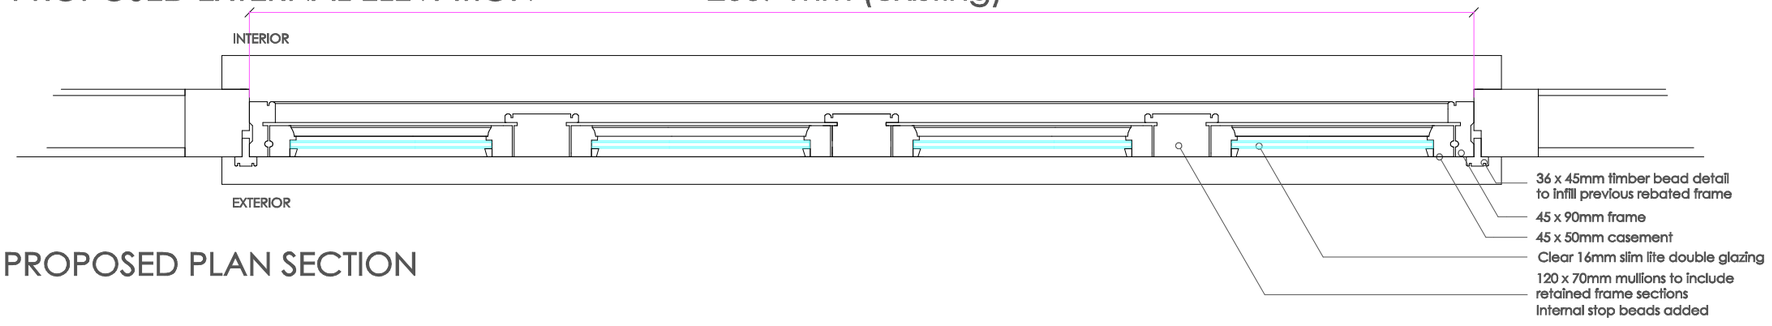

PROPOSED PLAN SECTION

CAMPBELL McCRAE Limited

architectural services

Chapel House, 5 The Stiles, Godmanchester, Huntingdon, Cambridgeshire, PE29 2JF
Tel: 01480 433073 Web: www.campbell-mccrae.co.uk
Registered number: 7830594. Registered in England and Wales. Registered address: 88 High St, Ramsey, Cambs, PE26 1BS

Project:	Drawing title:	Scale	Date	Drwg No.	Revision
215 High Street, Offord Cluny	W12 replacement (as proposed)	1:10@A3	May 25	22320_08	.

Use figured dimensions only, do not scale.
Campbell McCrae Ltd can accept no responsibility for the interpretation of this drawing when the practice is not named as contract administrator in the building contract.