


FRONT ELEVATION

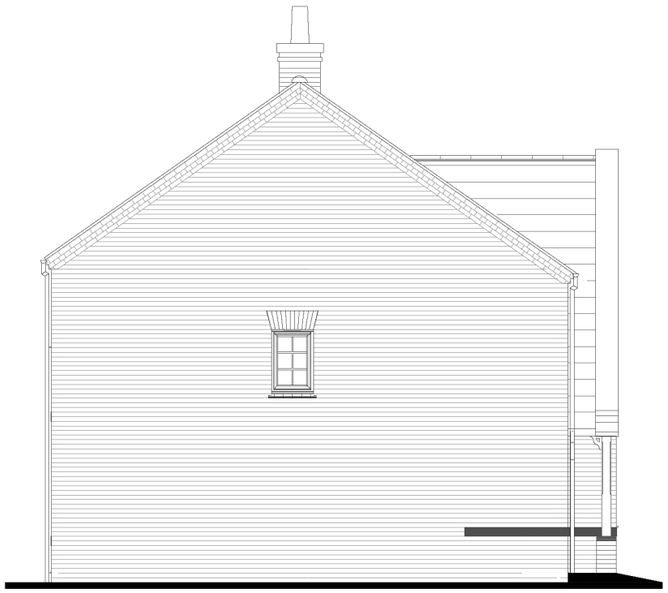


SIDE ELEVATION


NOTES:

TEXT



REAR ELEVATION

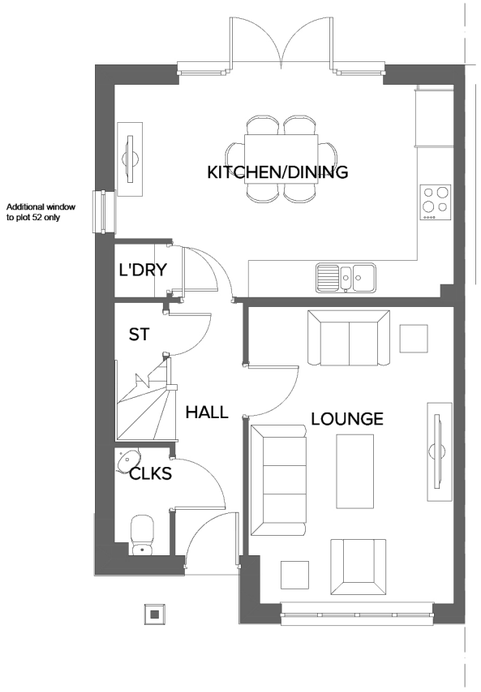

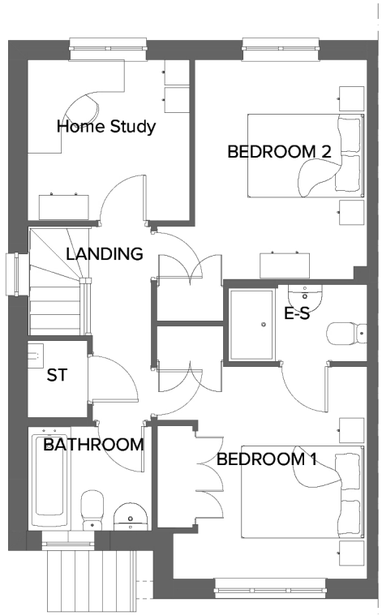

Scale 1:100 @_A3

0m 1m 2m 3m 4m 5m

Revision	Date	Amendment	Initials
B	19.05.25	Cloaks window removed due to fire regs	CH
A	21.07.21	Diamond bathroom window replaced. Side window style amended to match front. Additional window shown on plot 52.	MG

Development	**Parcel 8**
Location	Alconbury
Marketing Name	Alconbury Weald
Drawing Title	Letchworth 2 Plans & Elevations
Drawing Number	**1845-22-02-125**
Revision	**B**
Scale @ A3	1:100
Drawn By	MG
Date Started	Jan 2021
Checked by	Date

REDROW HOMES

Redrow Homes South Midlands

Redrow House, 6 Waterside Way, The Lakes, Northampton, NN4 7XD

Tel: 01604 601115 Fax: 01604 603113 Web: www.redrow.co.uk

Legal Disclaimer TBC

This layout has been designed after due consideration of our Context & Constraints Plan