


FRONT ELEVATION




SIDE ELEVATION



REAR ELEVATION

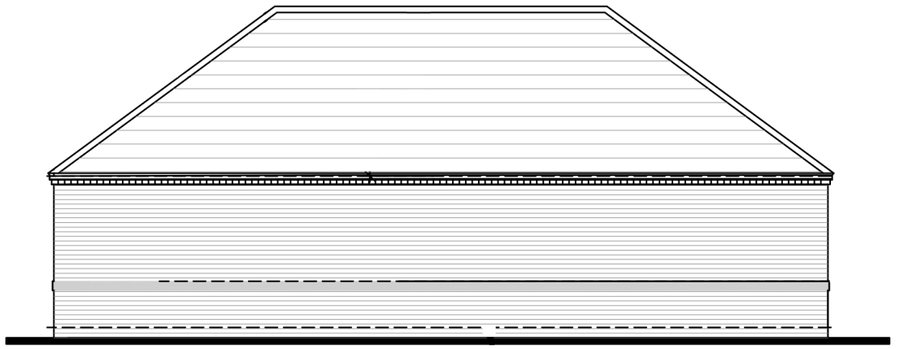

SIDE ELEVATION

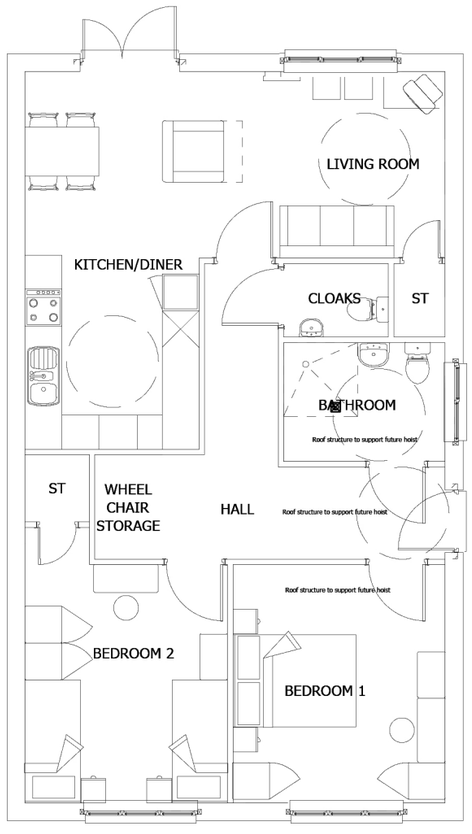

Ground Floor

2 BED 4 PERSON
874sqft/81sqm

Scale 1:100 @_A3
0m 1m 2m 3m 4m 5m

NOTES:

TEXT

Revision	Date	Amendment	Initials
D	07.05.25	Rear elevation window relocated due to Part B building regulations	CH
C	21.10.21	Bedroom 1 & 2 reconfigured. Cloak, storage and bathroom configuration amended to improve future hoist route.	MG
B	13.10.21	Furniture added.	MG
A	21.07.21	Internal area note added & hoist route shown.	MG

Development	**Parcel 8**		
Location	Alconbury		
Marketing Name	Alconbury Weald		
Drawing Title	2B Bungalow (M4_3) Elevation & Plan		
Drawing Number	**1845-22-02-129**		
Revision	**D**	Scale @ A3	1:100
Drawn By	MG	Date Started	Jan 2021
Checked by		Date	

REDROW HOMES
Redrow Homes South Midlands
Redrow House, 6 Waterside Way, The Lakes, Northampton, NN4 7XD
Tel: 01604 601115 Fax: 01604 603113 Web: www.redrow.co.uk

Legal Disclaimer TBC

This layout has been designed after due consideration of our Context & Constraints Plan