


Block Plan *Scale 1:500*

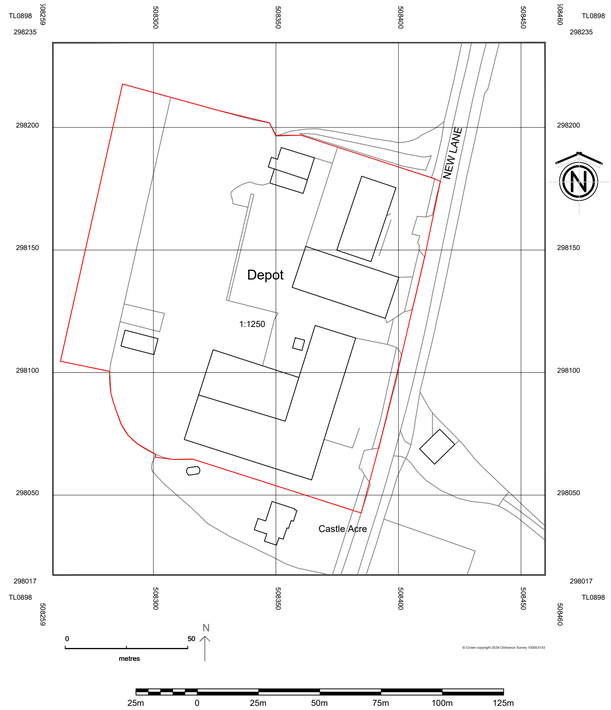

Location Plan *Scale 1:1250*

1) All dimensions shown on this drawing are in meters/

2) The contractor is to confirm all dimensions on site p
discrepancies immediately to the Architect

0m 1m 2m 3m
1:50 scale

OGDEN DESIGN CO
T : 07968493550
E : RYAN@OGDENDESIGN.C
W : WWW.OGDENDESIGNCON

PROJECT
John Bradshaw Ltd
New Lane, Stibbington
PE8 6LW

DRAWING TITLE
Existing Location and B

DATE	September 2026	DRA
SCALE	1:1250/500@A1	CHE
DWG No	1504- L01(002)	