

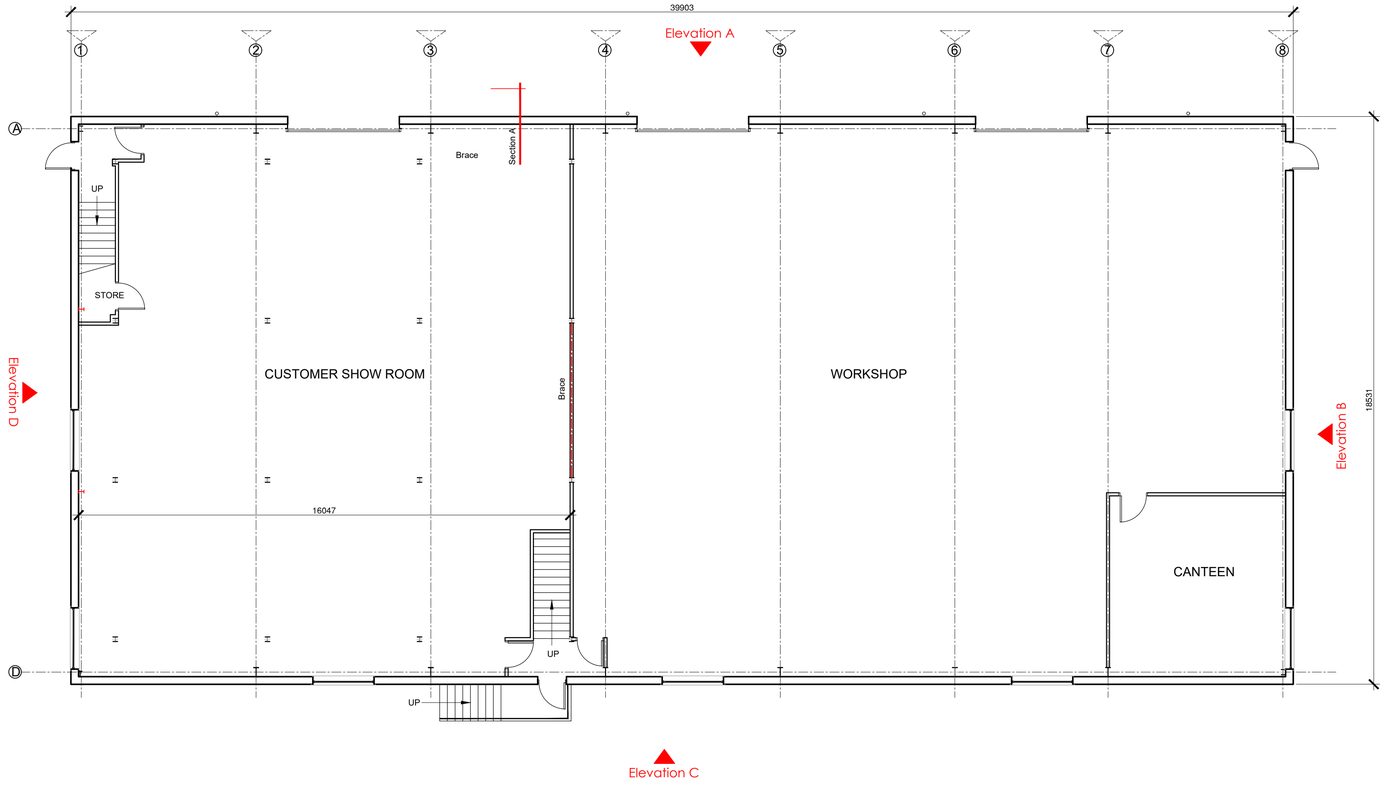



Proposed Ground Floor Plan *Scale 1:100*

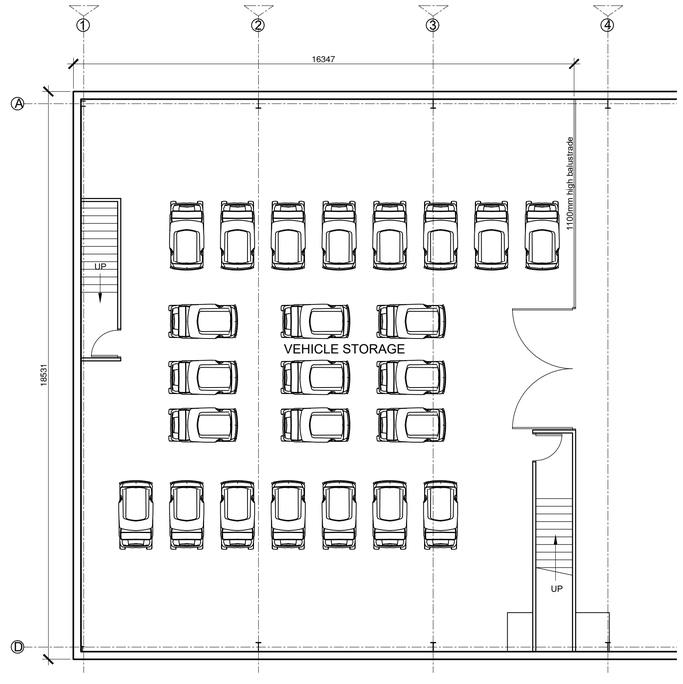


Proposed Mezzanine Floor Plan *Scale 1:100*

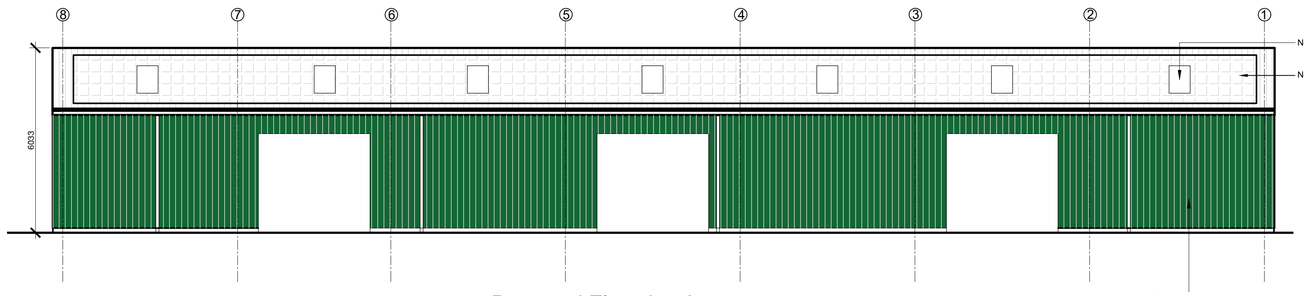

Proposed Elevation A *Scale 1:100*

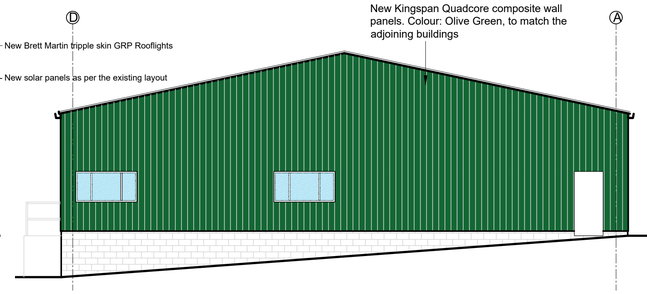


Proposed Elevation B *Scale 1:100*

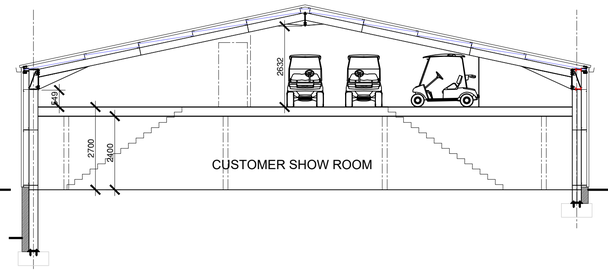


1) All dimensions shown on this drawing are in meters/millimeters unless otherwise noted.

2) The contractor is to confirm all dimensions on site prior to commencing work and advise of any discrepancies immediately to the Architect

0m 1m 2m 3m 4m 5m
1:50 scale

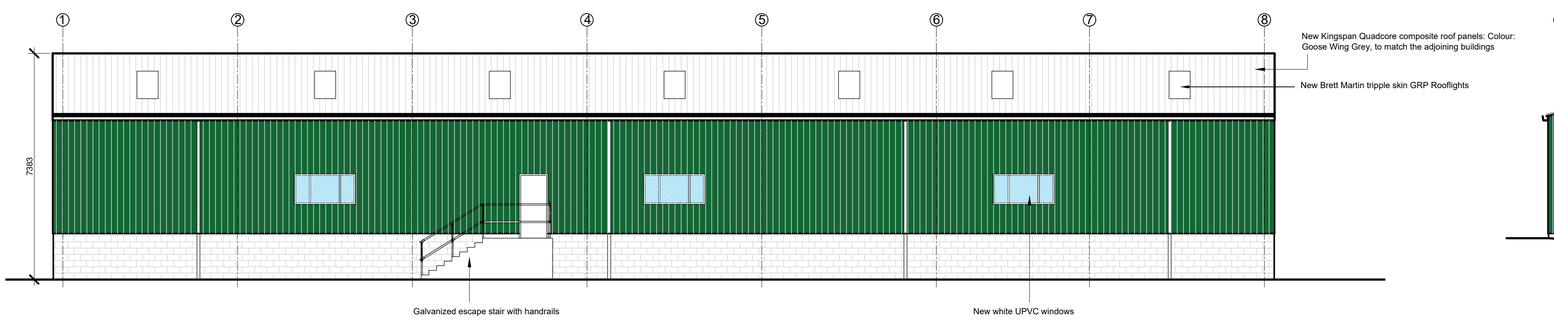

Proposed Elevation C *Scale 1:100*

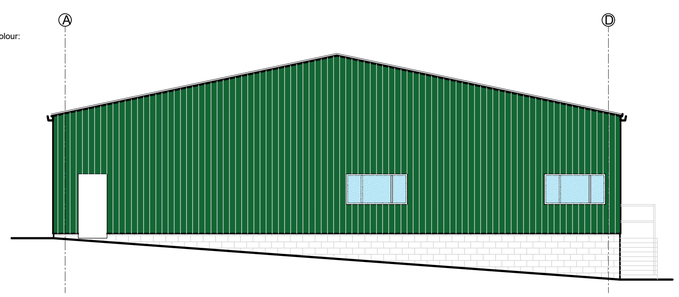

Proposed Elevation D *Scale 1:100*

OGDEN DESIGN CONSULTANTS
T : 07968493550
E : RYAN@OGDENDESIGN.CO.UK
W : WWW.OGDENDESIGNCONSULTANTS.CO.UK

PROJECT
John Bradshaw Ltd
New Lane, Stibbington
PE8 6LW

DRAWING TITLE
Proposed Plans and Elevation

DATE	September 2026	DRAWN BY	RCO
SCALE	1:100@A1	CHECKED	RO
DWG No	1504- L01(003)	REVISION	-