


THIS DRAWING IS NOT A SITE / CONSTRUCTION / WORKING DRAWING ISSUE
Essential planning / building regulations drawings only, client to appoint Principal Contractor (builder) who is responsible for pre construction and construction checks / design changes to suit on-site sizes / conditions.
The drawings are the copyright of CK Architectural.

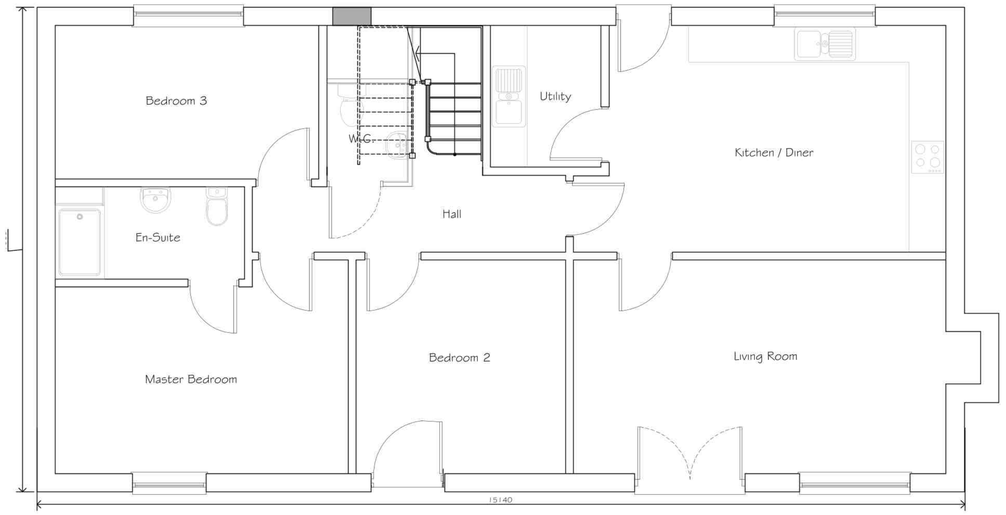


Ground Floor Plan As Proposed
Scale 1:50

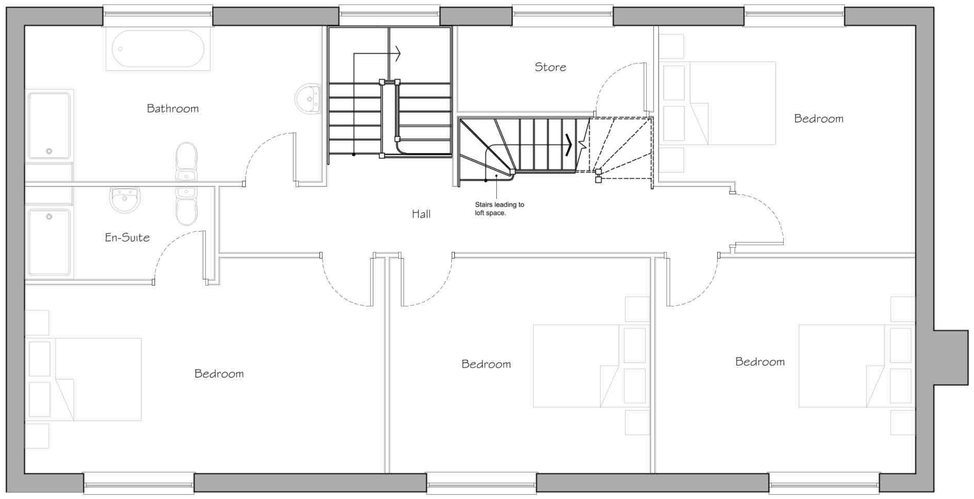

First Floor Plan As Proposed
Scale 1:50

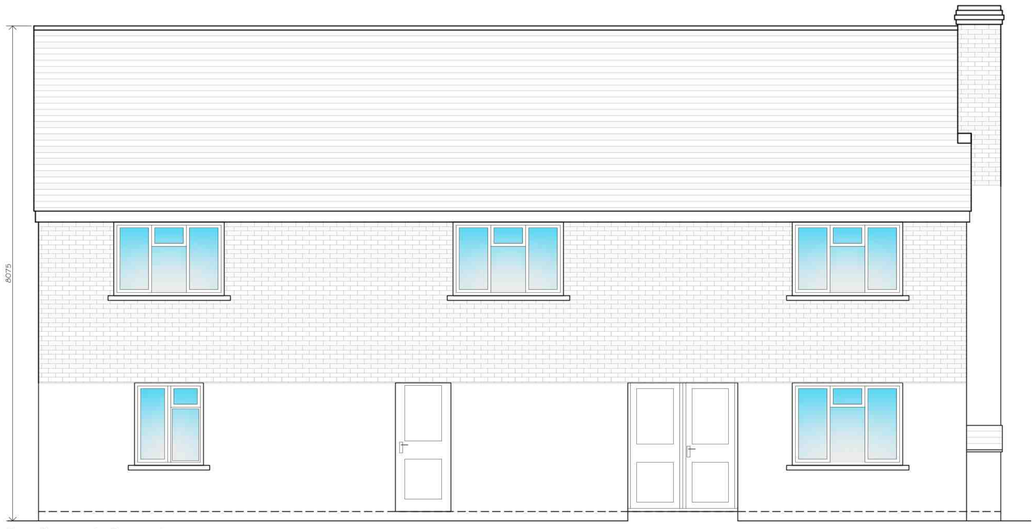


Front Elevation As Proposed
Scale 1:50

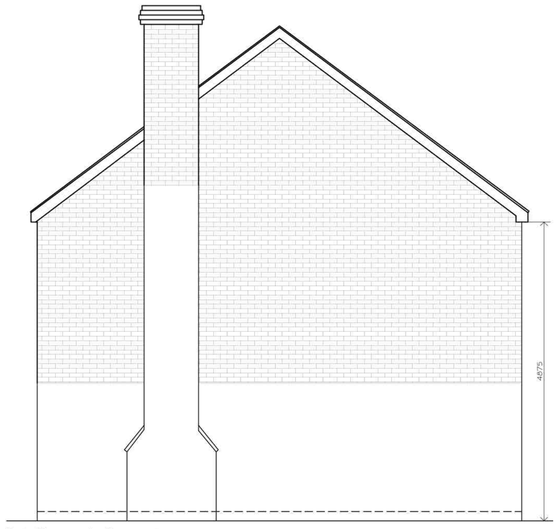

Side Elevation As Proposed
Scale 1:50



Rear Elevation As Proposed
Scale 1:50

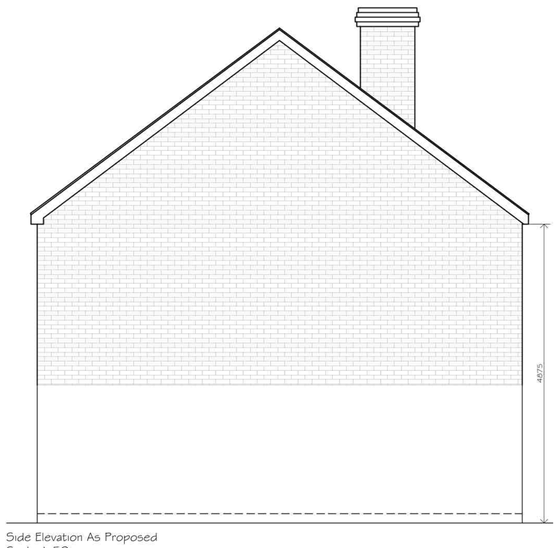

Side Elevation As Proposed
Scale 1:50

SYMBOLS, HATCH & LINETYPE KEY

- WARNING SIGNIFICANT HAZARD OR INFORMATION WHICH IS USEFUL
- ACTION (DO)
- AVOID OR REFRAIN FROM [DON'T]
- ON-SITE MEASUREMENTS REQUIRED
- RELEVANT INFORMATION
- STRUCTURAL ENGINEER ITEM
- BUILDING CONTROL ITEM

BRICK, CONCRETE, BLOCK, SAND, HARDCORE, PROPOSED, GLAZING, OBSCURE GLASS

BOUNDARY, FOUL DRAINAGE, SW DRAINAGE, INSULATION, DPM, DPC, VCL, FLASHING, STRUCTURAL BEAMS, DEMOLITION AREAS

DATE	NOTES	BY	REV
08/11/24	For planning issue	DWR	A

0 0.5m 1m 2m 5m

1:50

Online Drawing
Phone: 0333 3582825
Email: info@onlinedrawinguk.com
Web: www.onlinedrawinguk.com
Biz Hub Block A Melton Court Gibson Lane Melton HU14 3HH

PROJECT TITLE **Bungalow conversion into double storey dwelling**	CLIENT **Mr & Mrs Buckley** **Round House Farm Bungalow, Puddock Road, Warboys, PE28 2UE**			
DRAWING STAGE **Planning**	SCALE **1:50 @ A1**	CHK BY **DWR**	DRAWN BY **GCA**	
SHEET TITLE **Plans & Elevations as Proposed**	PROJECT NUMBER **PE28-4094**	STAGE **PLN**	REV **B**	SHT **002**