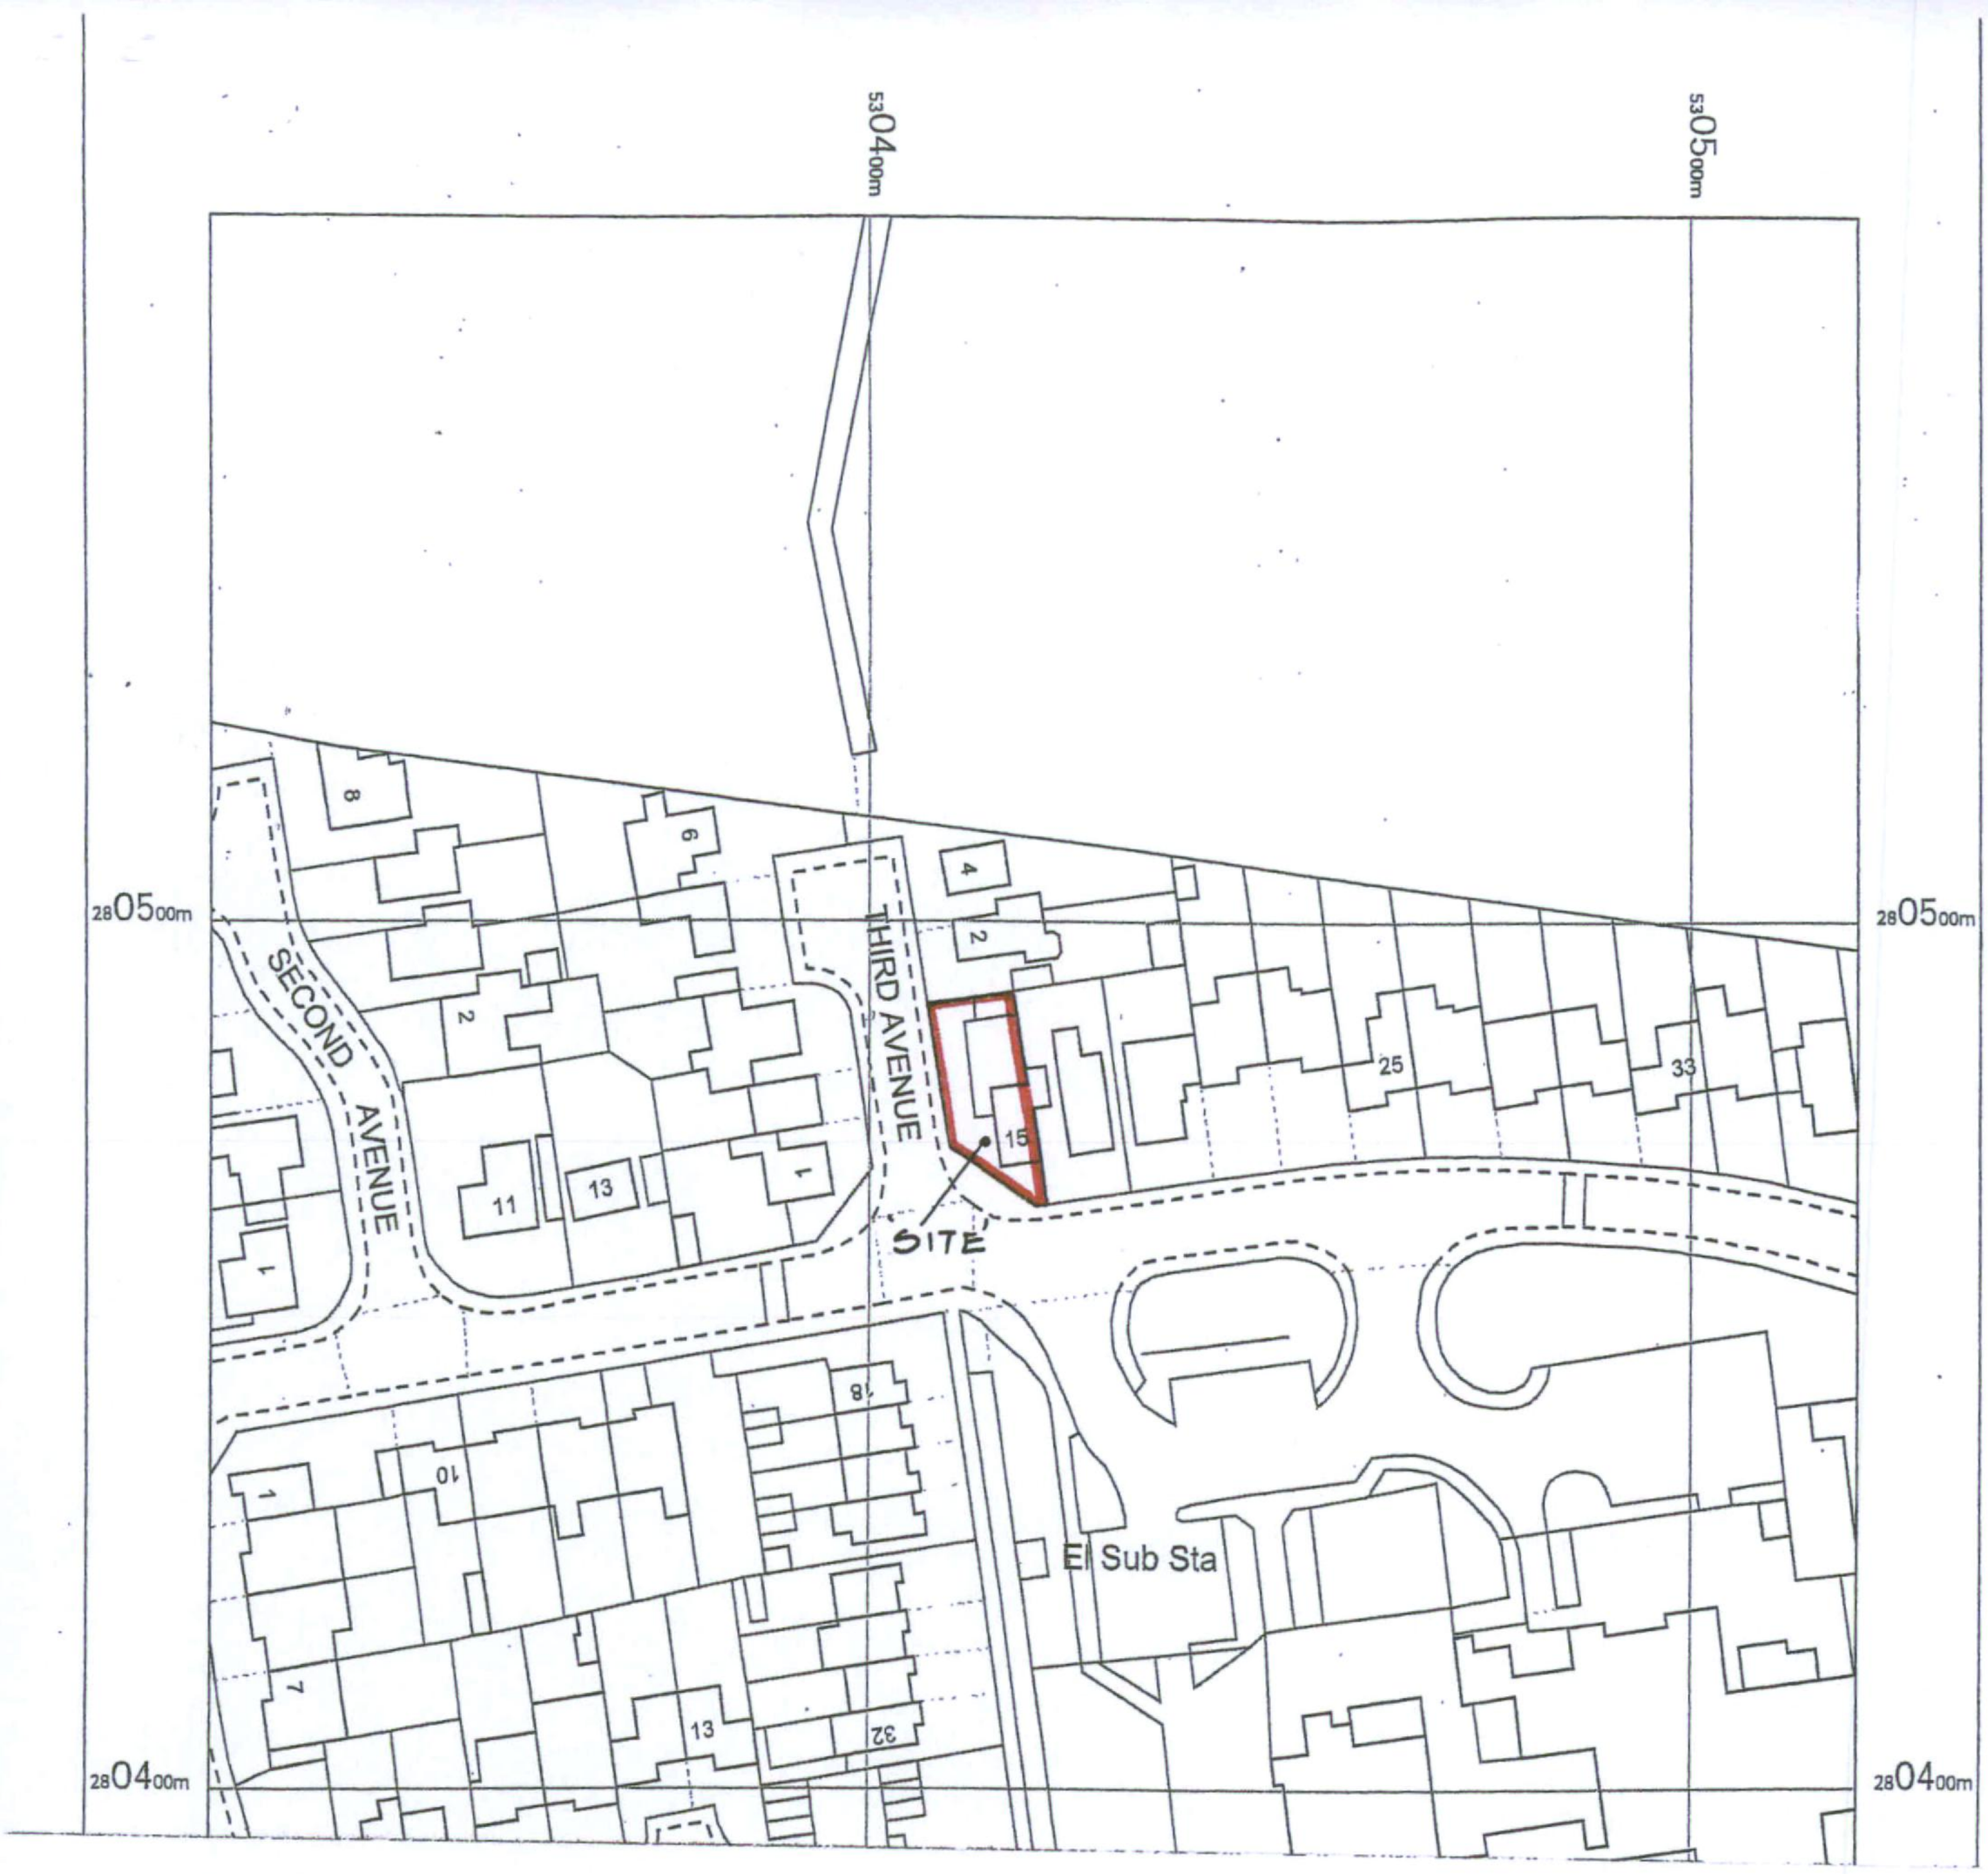


PROJECT.
PROPOSED SINGLE STOREY EXTENSION
TO THE REAR/SIDE AT:-

N°15 HUMBERDALE WAY, WARBOYS,
HUNTINGDON. PE28 2RX.

CLIENT.
MR & MRS B. WATTS.


DRAWING.

LOCATION PLAN.

SCALE.
1:1250.
DATE.
NOV. 2024.

JOB N°
24:1329.

O.S. LICENCE NUMBER AC0000814186

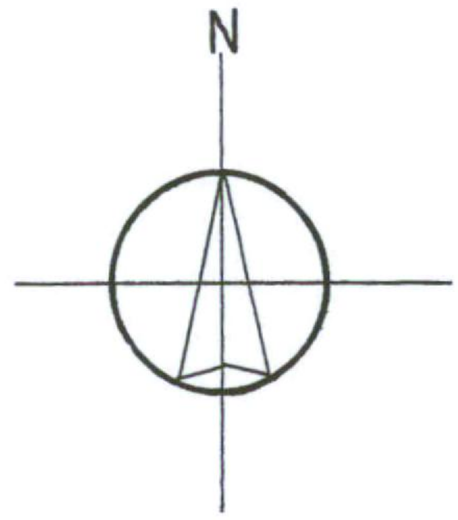

RUSSELL PAYNE MCIAT
Chartered Architectural Technologist
READ HOUSE
87 HIGH STREET
WARBOYS, CAMBS, PE28 2TB
TEL: 01487 825266