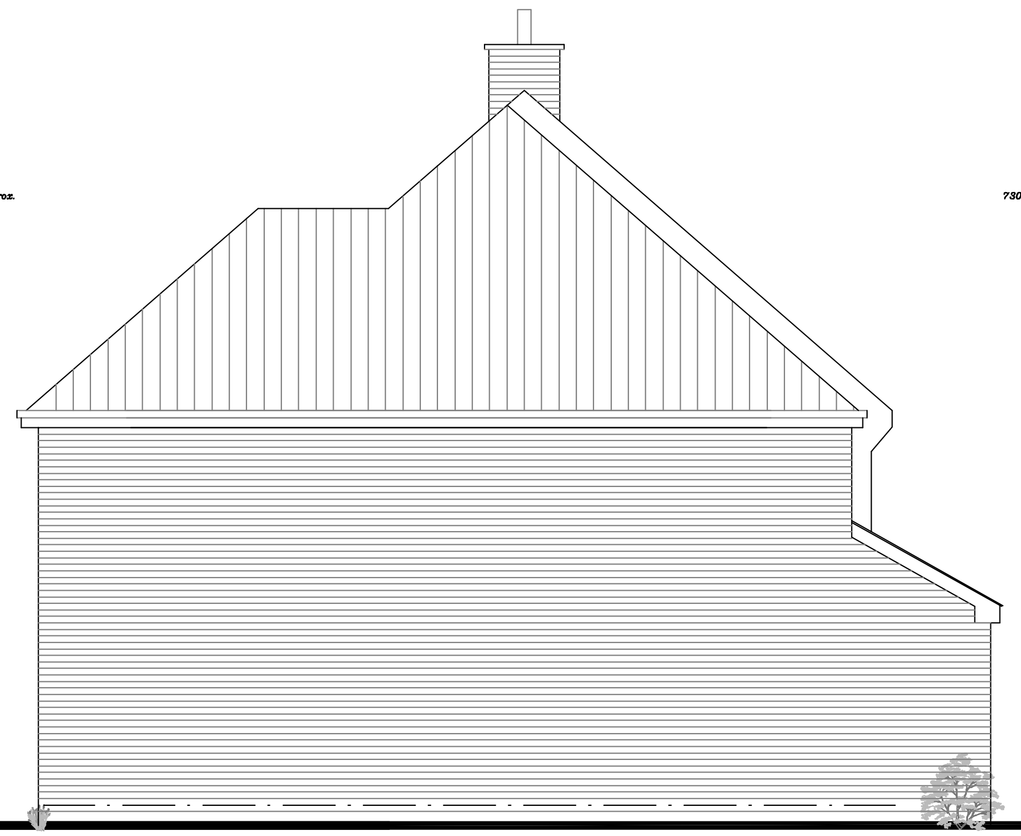


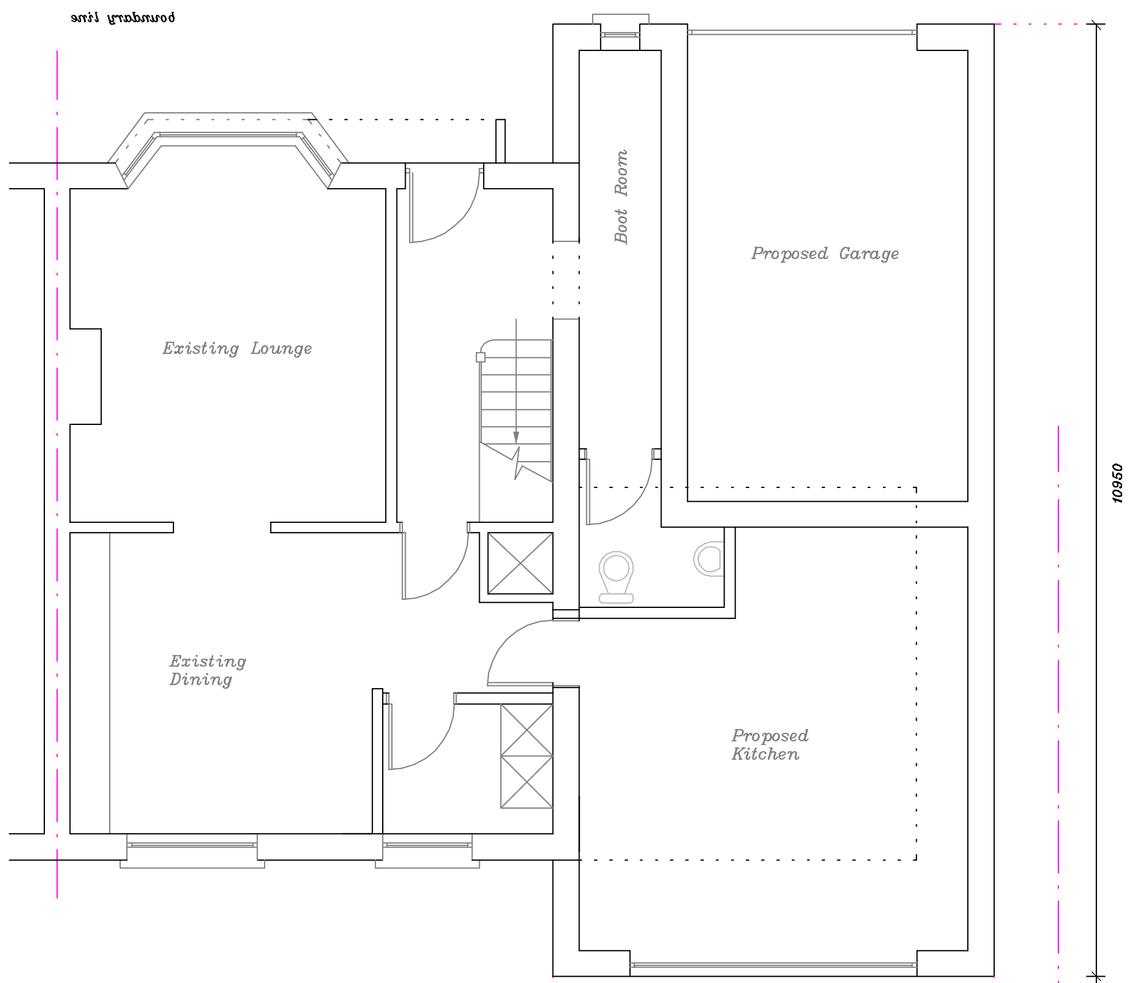

PROPOSED FRONT ELEVATION



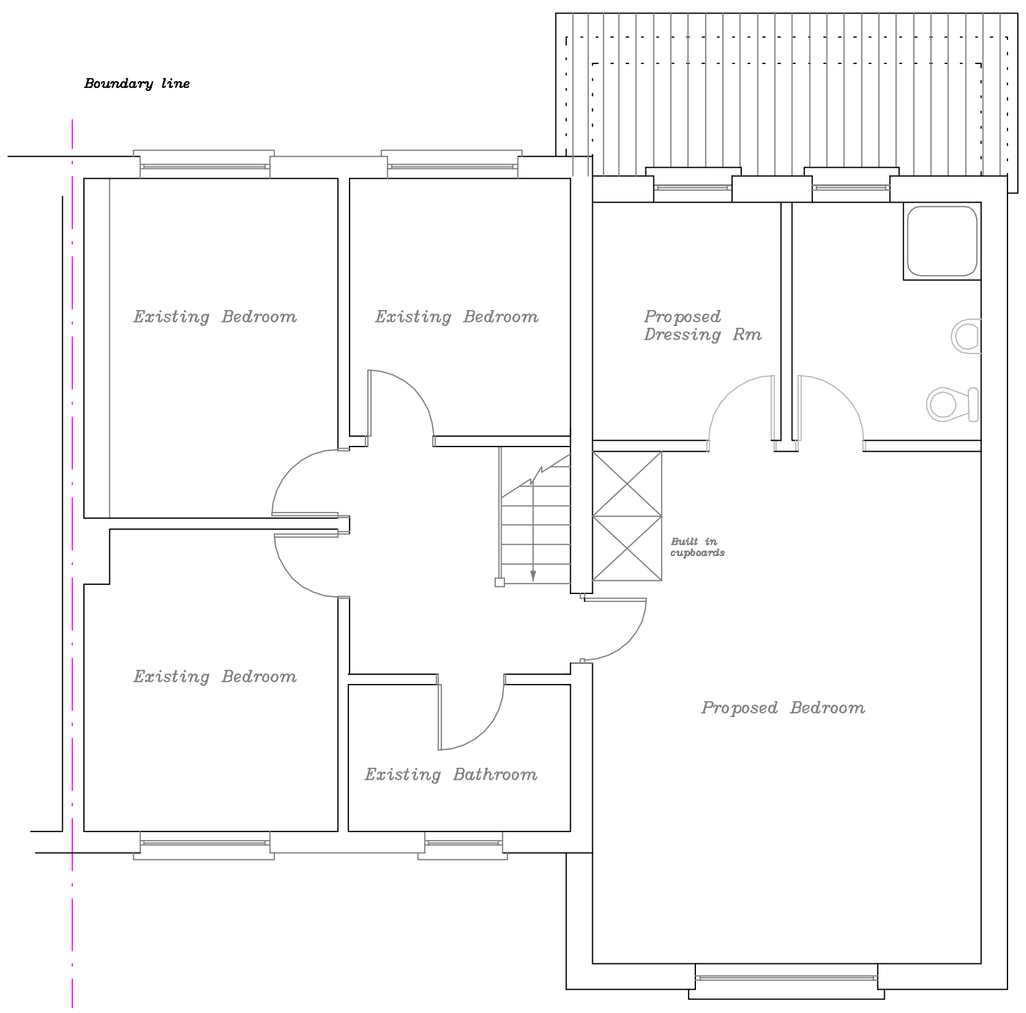

PROPOSED SIDE ELEVATION



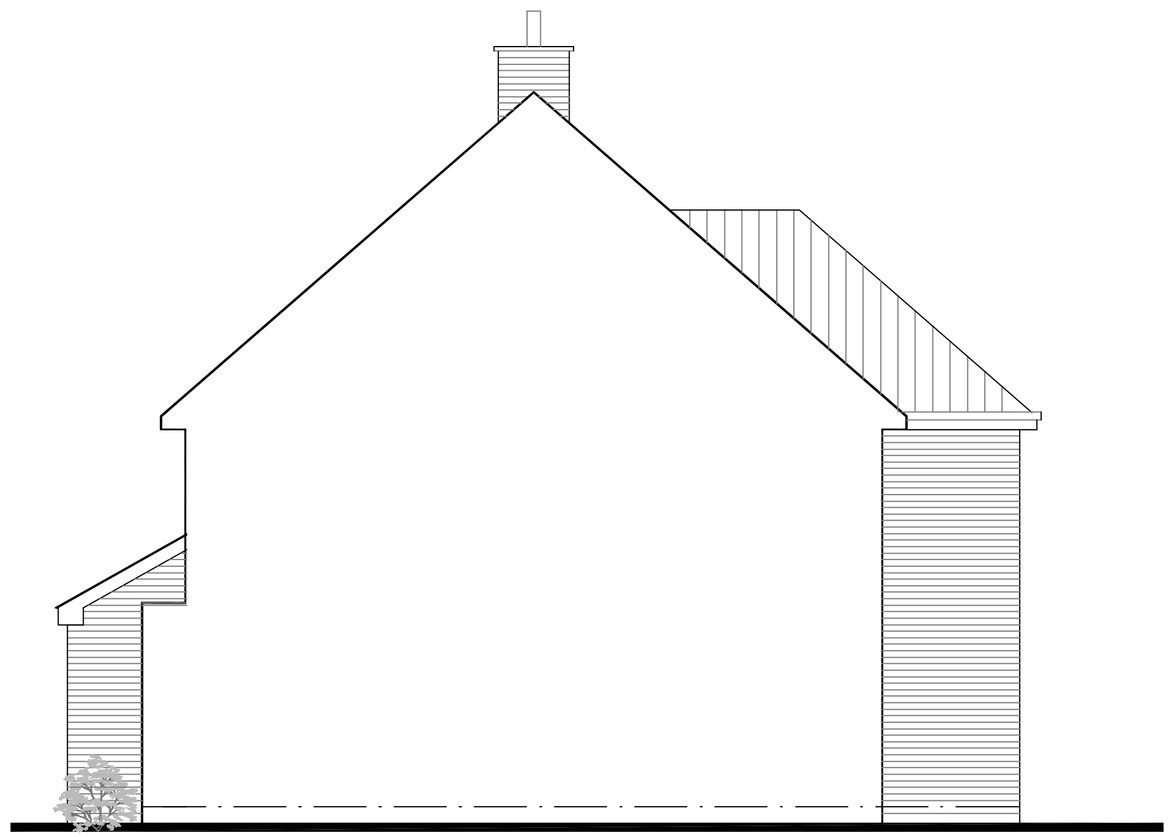

PROPOSED REAR ELEVATION




PROPOSED GROUND FLOOR PLAN




PROPOSED FIRST FLOOR PLAN



EXISTING SIDE ELEVATION

Builder to check all dimensions on site


Drawn by:
G P Melanie
Architectural Design
35 Beauchamp Close, Eaton Socon, Cambs PE198BU
email: ginomel@hotmail.com
web site: www.gpmelanie.co.uk
Phone: 01480 210993


NOTES

This drawing is to be read in conjunction with the construction notes provided. All dimensions to be checked on site by builder and not scaled from this drawing. This is an architectural drawing for submission to the Local Planning Department only.

REVISIONS

Client: Mr & Mrs Fisher

Location: 26 Beauchamp Close
Eaton Socon
St Neots
Cambs
PE19 8BU

Project: Proposed 2 Storey Side Extension

Title: Proposal drawing.

Scale: 1:50,1:200 at A1

Date: Feb 2025

Drg.No. RF/AJD/02