The Interchange Huntingdon

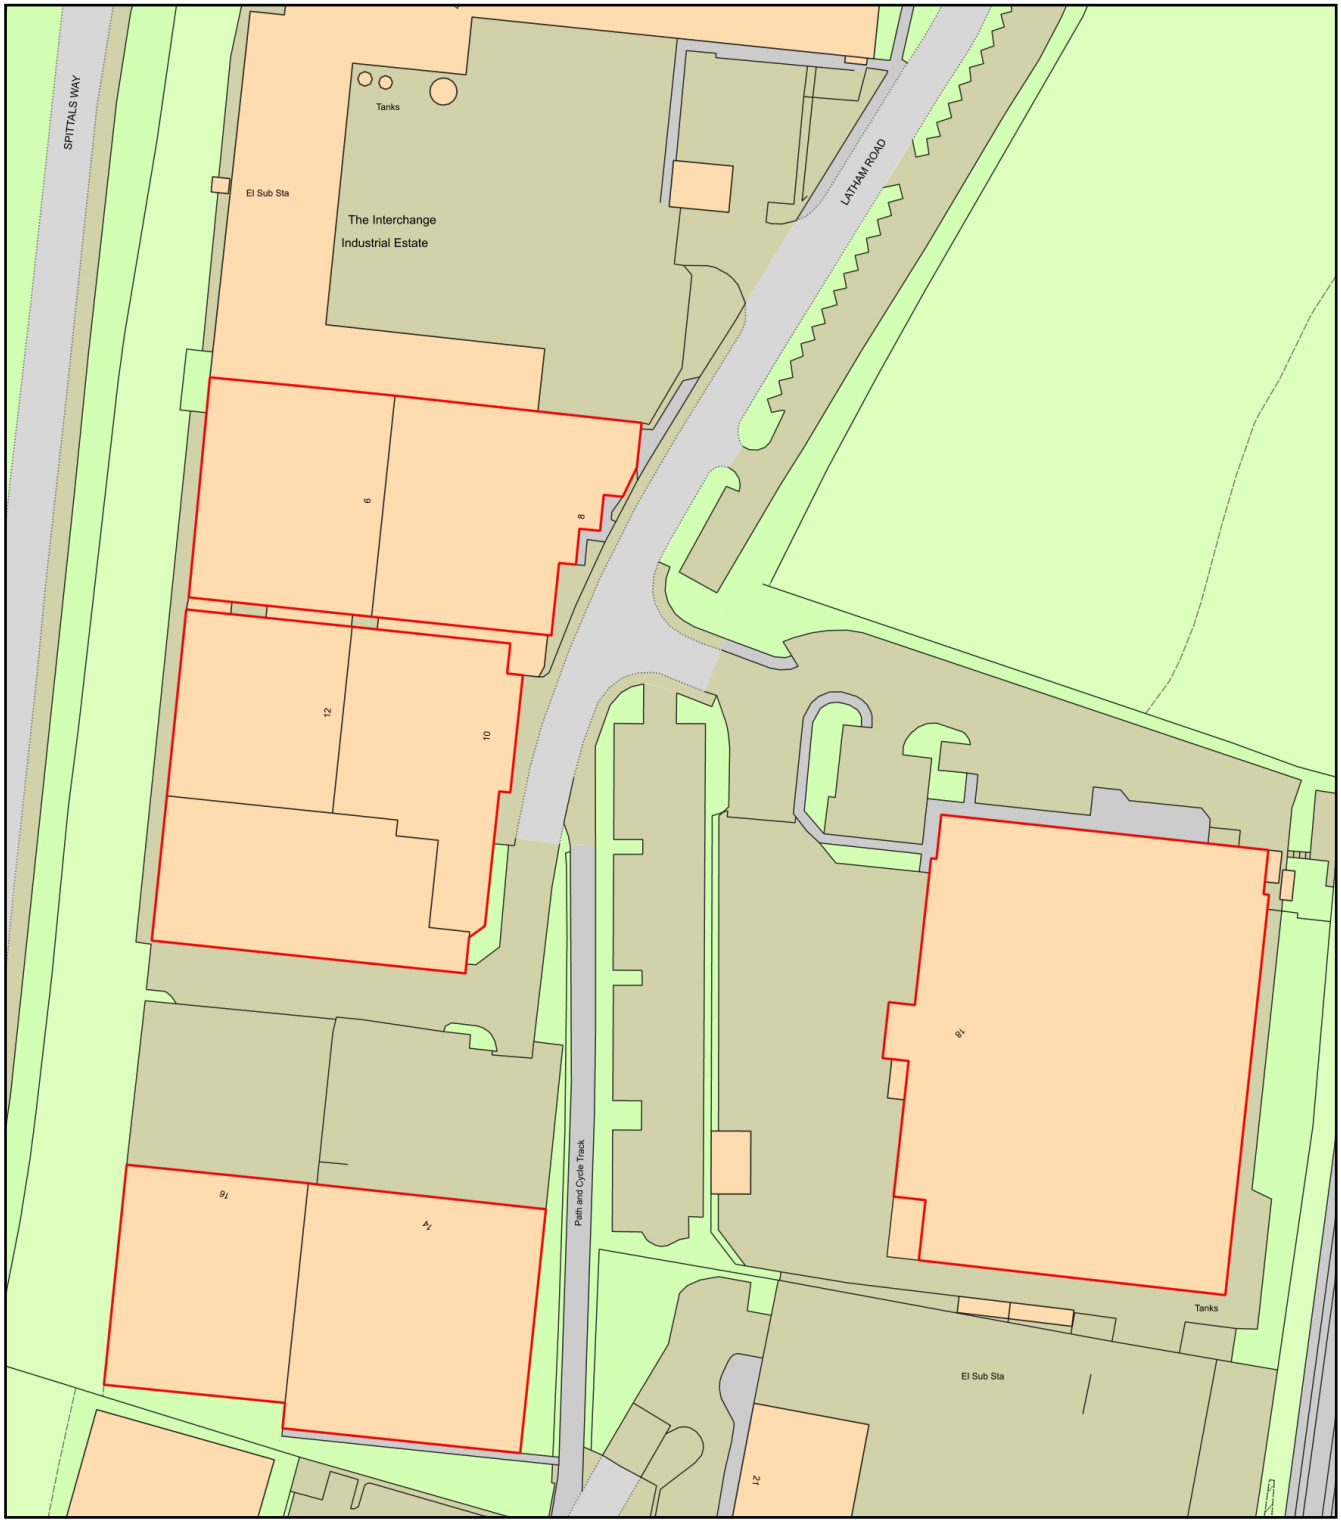

0 50
Metres

N

ReQuestaPlan

Plan Produced for:	Syzygy Renewables
Date Produced:	26 Jun 2025
Plan Reference Number:	TQRQM25177140202106
Scale:	1:1250 @ A4

© Crown copyright and database rights 2025 OS 100042766