

Ordnance Survey (c) Crown Copyright 2025. All rights reserved. Licence number 100022432

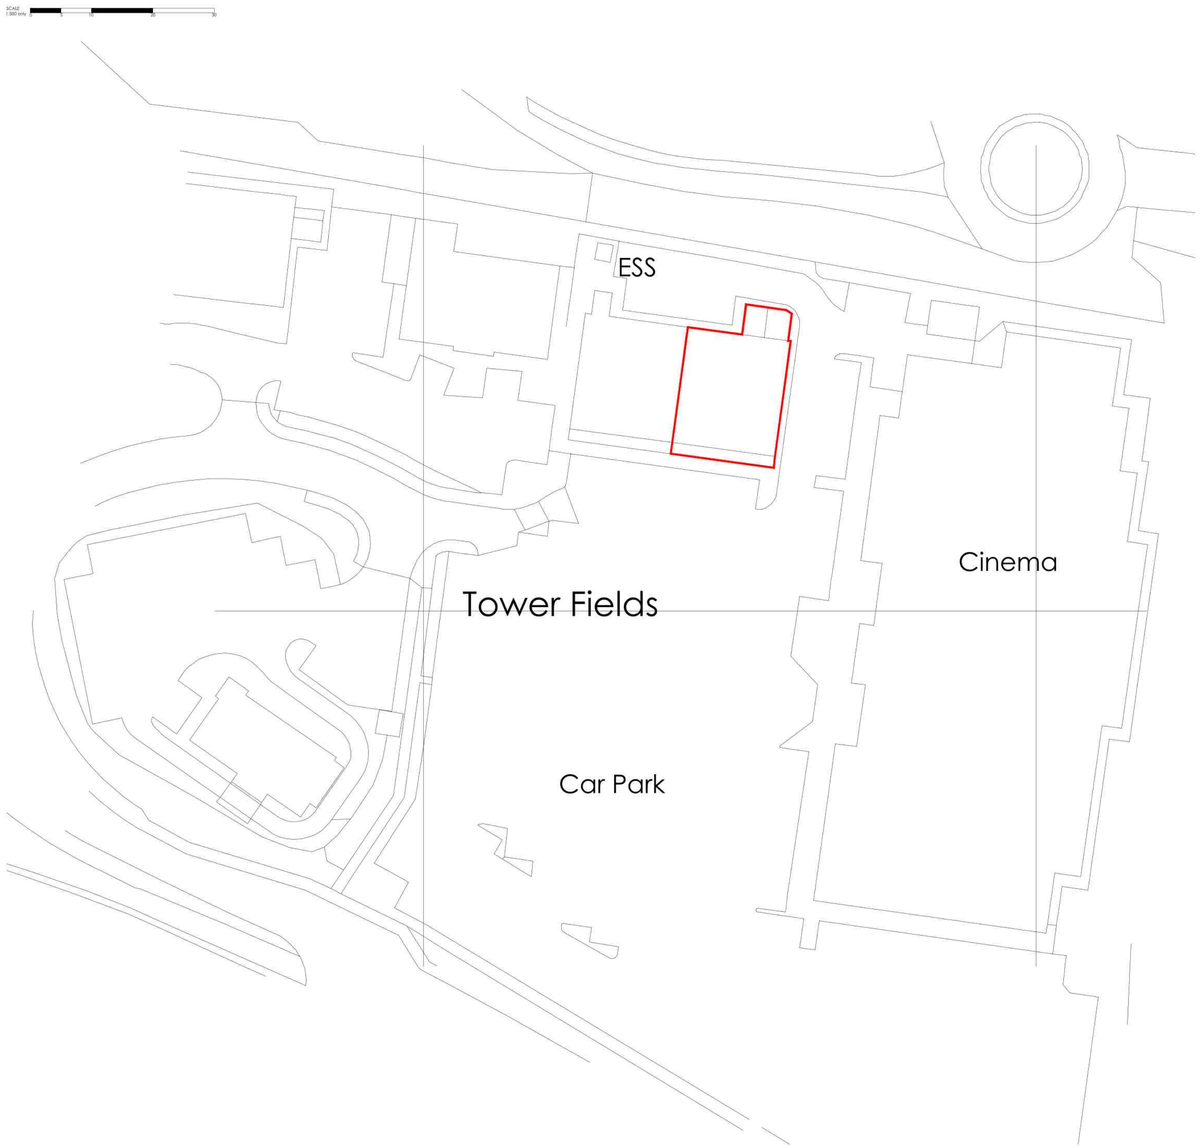

proposed store block plan
scale - 1:500 @ A1



TACO BELL DEMISE

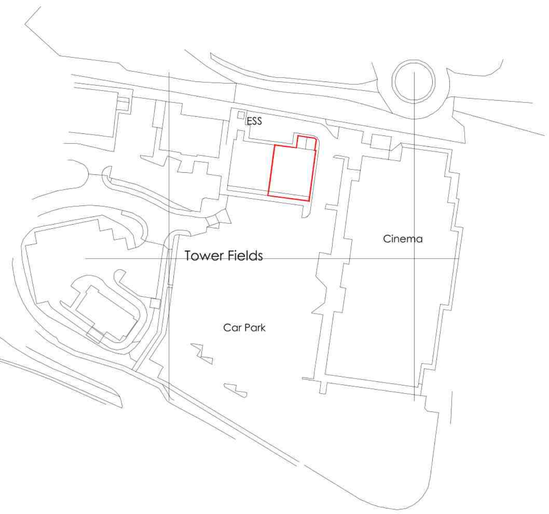

proposed store site location plan
scale - 1:1250 @ A1

SCALE 1:1250 only 0 10 20 30 40 50 60 70 80 90 100

ALL DIMENSIONS TO BE CHECKED ON SITE.

DO NOT SCALE FROM THIS DRAWING EXCEPT FOR THE PURPOSES OF LOCAL AUTHORITY PLANNING

rev	date	description

PLANNING

HONE EDWARDS ASSOCIATES
Design Studio
Millars Three
Southmill Road
Bishop's Stortford
Herts. CM23 3DH
Tel: 01279 758545
Fax: 01279 757730
email: firstname.lastname@honeedwards.co.uk

address
TACO BELL
TOWERFIELD LEISURE PARK
HUNTINGDON
PE29 7EG

drawing title
PROPOSED SITE
LOCATION & BLOCK PLAN

drawing no.	revision
3664/PL012	

drawn by	checked
RJS	JE

scale	date
1:500/1:1250@A1	FEB 2025