



INTERNALLY ILLUMINATED TACO BELL LOGO. WHITE ACRYLIC FACE WITH 3M FILM APPLIED TO SURFACE. COLOUR REFERENCE: TACO BELL PURPLE: PANTONE 267C. BELL LOGO TO HAVE BLACK ALUMINIUM RETURNS (250cd/m²)

proposed sign 1 detail
scale - 1:20 @ A1

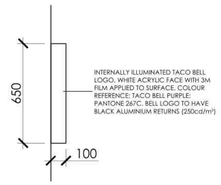


INTERNALLY ILLUMINATED TACO BELL LOGO. WHITE ACRYLIC FACE WITH 3M FILM APPLIED TO SURFACE. COLOUR REFERENCE: TACO BELL PURPLE: PANTONE 267C. BELL LOGO TO HAVE BLACK ALUMINIUM RETURNS (250cd/m²)

proposed sign 1 section a
scale - 1:20 @ A1

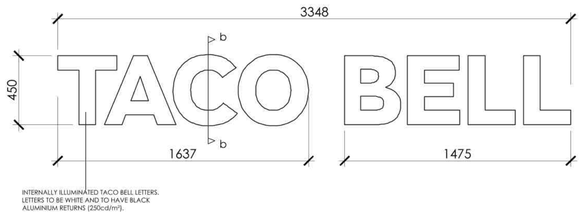


INTERNALLY ILLUMINATED TACO BELL LETTERS. LETTERS TO BE WHITE AND TO HAVE BLACK ALUMINIUM RETURNS (250cd/m²).

proposed sign 2 detail
scale - 1:20 @ A1

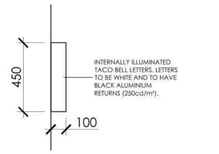

INTERNALLY ILLUMINATED TACO BELL LETTERS. LETTERS TO BE WHITE AND TO HAVE BLACK ALUMINIUM RETURNS (250cd/m²).

proposed sign 2 section b
scale - 1:20 @ A1

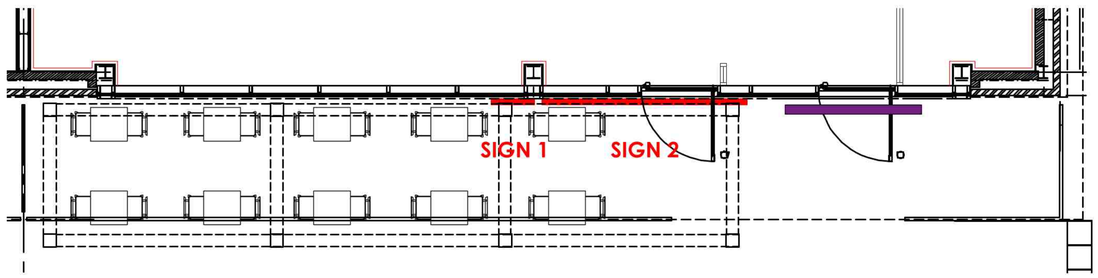

proposed key plan
scale - 1:50 @ A1

SCALE
1:50 only
0 1 2 3 4 5 10

SCALE
1:20 only
0 1 2 3 4 5

NOTE:

DRAWING TO BE READ IN CONJUNCTION WITH PROPOSED ELEVATIONS - HEA DWG #: 3600/PL110

ALL DIMENSIONS TO BE CHECKED ON SITE.

DO NOT SCALE FROM THIS DRAWING EXCEPT FOR THE PURPOSES OF LOCAL AUTHORITY PLANNING

rev	date	description

PLANNING

HONE EDWARDS ASSOCIATES
Design Studio
Millars Three
Southmill Road
Bishop's Stortford
Herts. CM23 3DH
Tel: 01279 758545
Fax: 01279 757730
email: firstname.lastname@honeedwards.co.uk

address
TACO BELL
TOWERFIELD LEISURE PARK
HUNTINGDON
PE29 7EG

drawing title
SIGNAGE DETAILS PLANNING

drawing no.	revision
3664/PL112	
drawn by: RJS	checked: JE
scale: 1:50 @ A1	date: FEB 2025