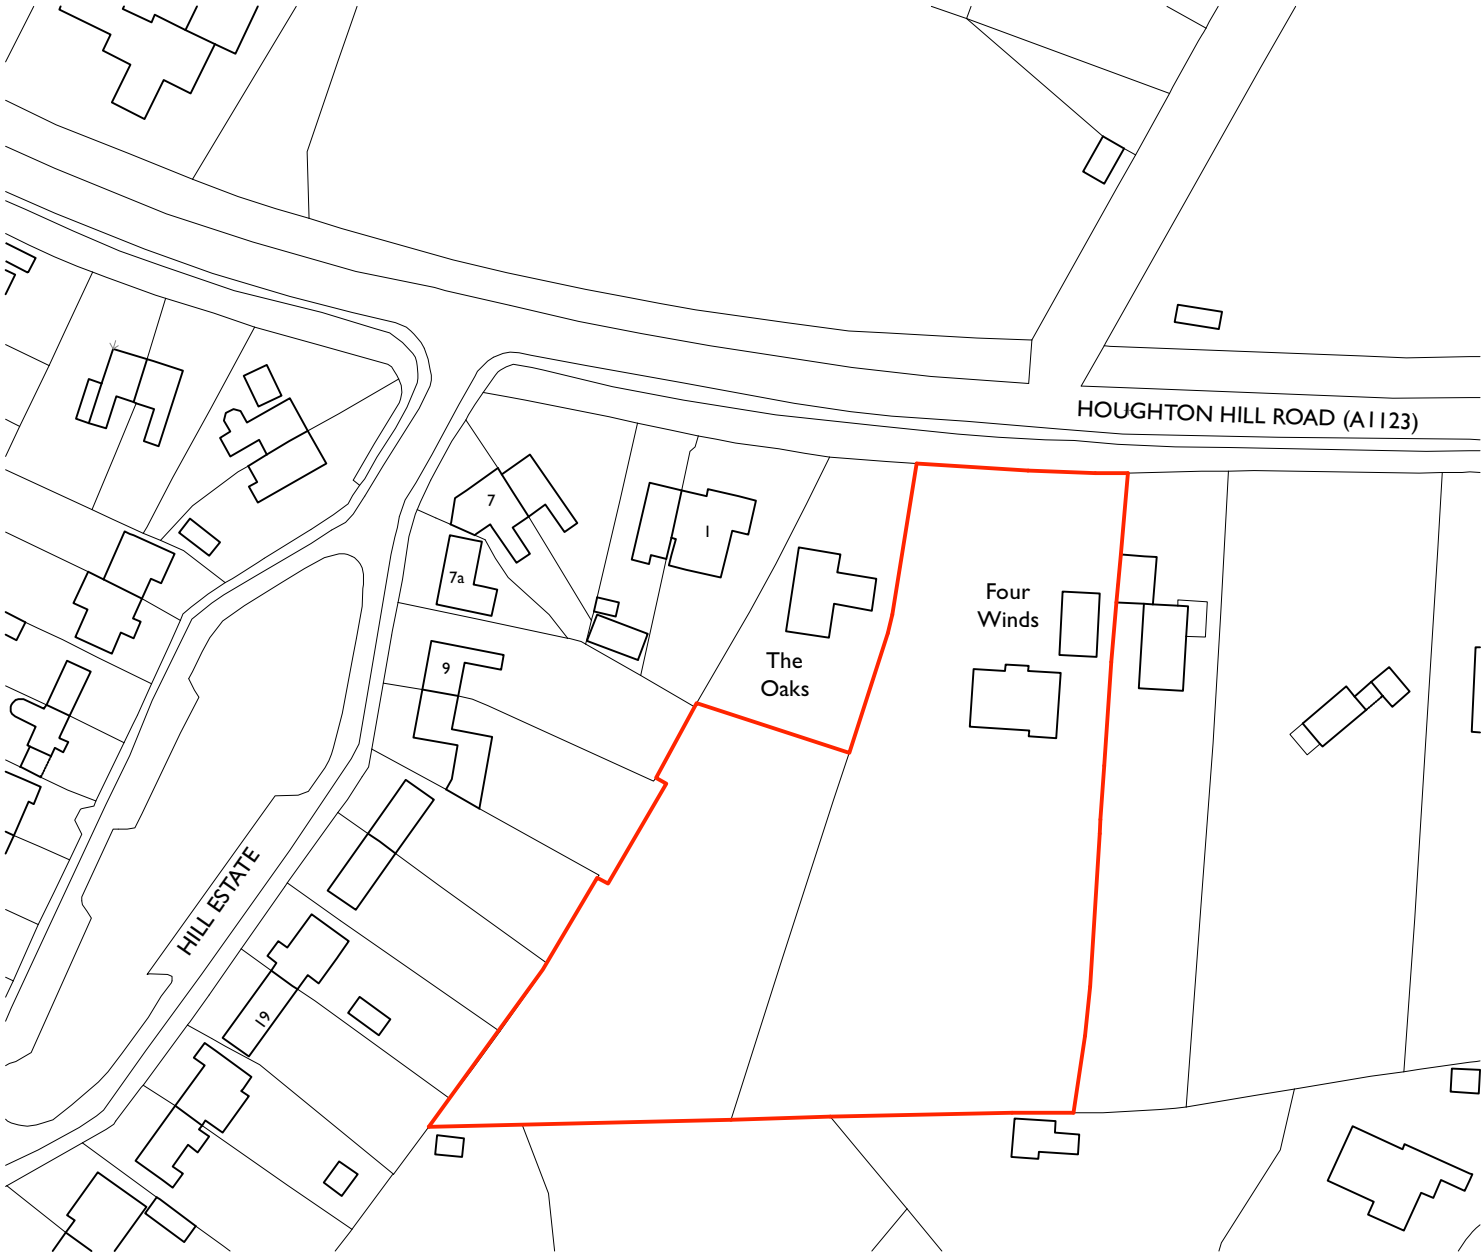


© Crown copyright 2022 Ordnance Survey 100053143

Location Plan
1:1250 @ A4