Scale 1:50 (20mm = 1 metre) | Scale 1:100 (10mm = 1 metre) | Scale 1:200 (10mm = 2 metres) | Scale 1:500 (10m = 5 metres) | Scale 1:1250 (20mm = 25 metres)

NOTES :


IT IS THE CLIENTS AND/OR PRINCIPAL CONTRACTORS RESPONSIBILITY TO ENSURE ASBESTOS IS IDENTIFIED
SIDEY DESIGN WILL ASSUME THE ROLE OF 'PRINCIPAL DESIGNER' THROUGH PRE-CONSTRUCTION PHASE UNDER CDM REGULATIONS. UNLESS CONTRACTED TO DO SO, SIDEY DESIGN WILL NOT ACT AS THE 'PRINCIPAL CONTRACTOR'.
ALL DIMENSIONS TO BE CHECKED ON SITE. ONLY FIGURED DIMENSIONS TO BE USED. ANY DISCREPANCIES TO BE RAISED WITH SIDEY DESIGN ASSOCIATES BEFORE WORK COMMENCES. DO NOT SCALE FROM THIS DRAWING.
THIS DRAWING IS TO BE READ IN CONJUNCTION WITH STRUCTURAL ENGINEERS INFORMATION AND CALCULATIONS
SIDEY DESIGN ASSOCIATES ARE A PROUD MEMBER OF THE CHARTERED INSTITUTE OF ARCHITECTURAL TECHNOLOGISTS

DRAWING SIZE A1


CIAT




Existing/ Proposed Elevation A-A (East facing)
Scale 1:100

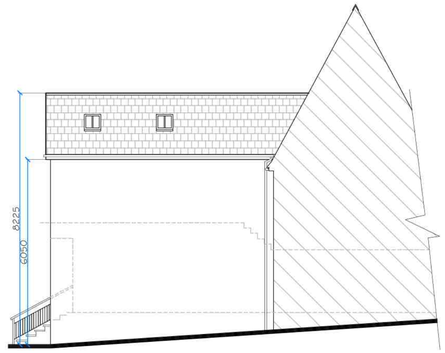


Existing/ Proposed Elevation B-B (West facing)
Scale 1:100

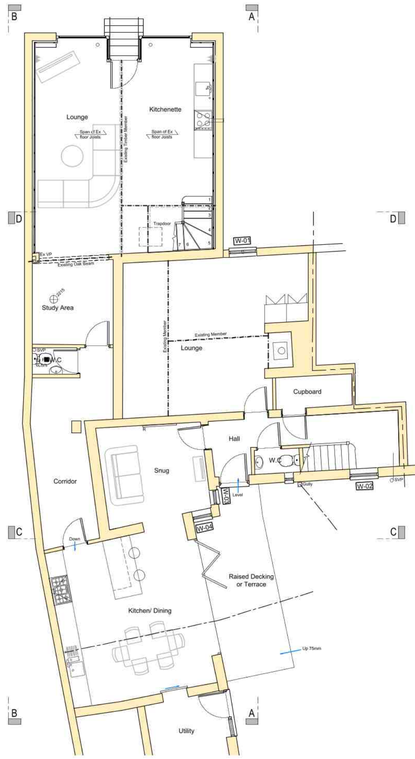


Existing Ground Floor Plan
Scale 1:100

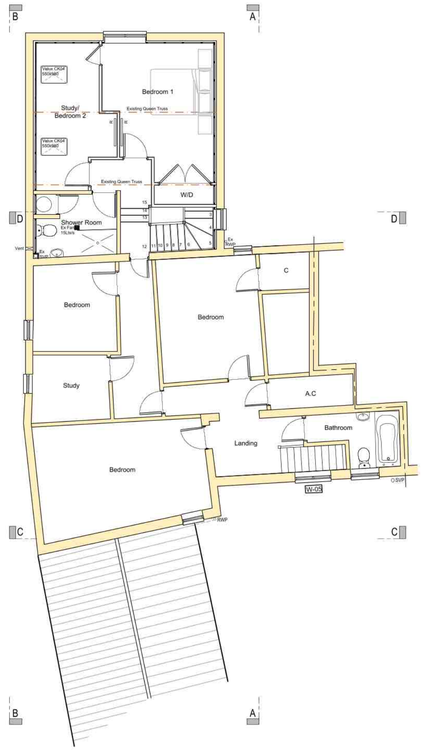

Existing First Floor Plan
Scale 1:100

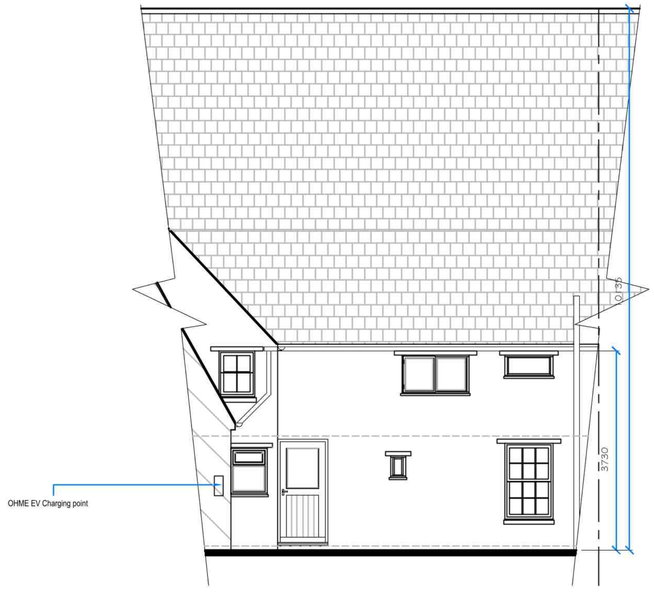


Existing/ Proposed Elevation C-C (South Facing)
Scale 1:100

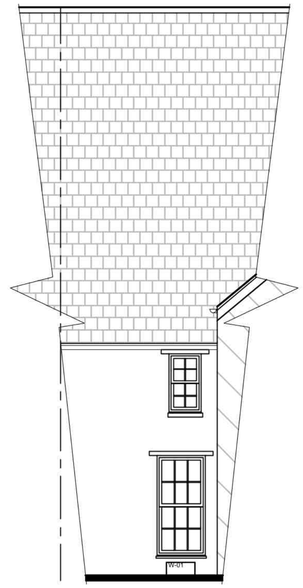

Existing/ Proposed Elevation D-D
(North Facing) Scale 1:100

OHME EV Charging point to be mounted to the south facing exterior wall of the garage. It will not be visible from the highway or to our neighbours to the south or east of our property

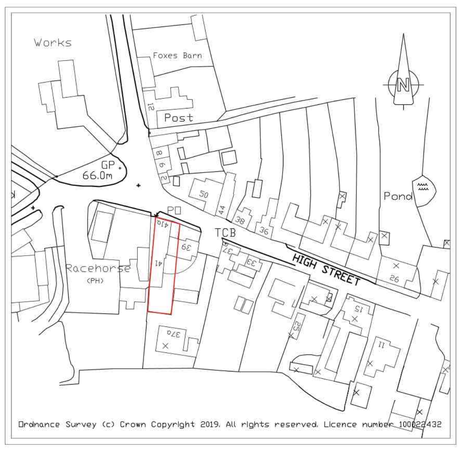

Location Plan
Scale 1:1250

Rev B: Adding dimensions & minor alterations from application C.R 15.01.25
Rev A: New elevations & window detail added C.R 02.01.25

Sidey Design © ARCHITECTURE
10 MARKET SQUARE, HIGHAM FERRERS, NN10 8BT
TEL: 01933 317967 FAX: 01933 311161
EMAIL: enquiries@sideydesign.co.uk
WEBSITE: www.sideydesign.co.uk

Drawing Status
PLANNING

Client
Mr S. Cawdell

Title
Internal Alterations at
41 High Street, Catworth, Huntingdon, PE28 0PF

Drawing
Existing Floor Plans & Elevations
Location Plan
Secondary Glazing Window Details

Date	Drawn	Checked	Scale	Drawing No.	Rev.
APR '25	CR	JMS	As Noted	24-124-01	C