




EXISTING FRONT ELEVATION 1: 20

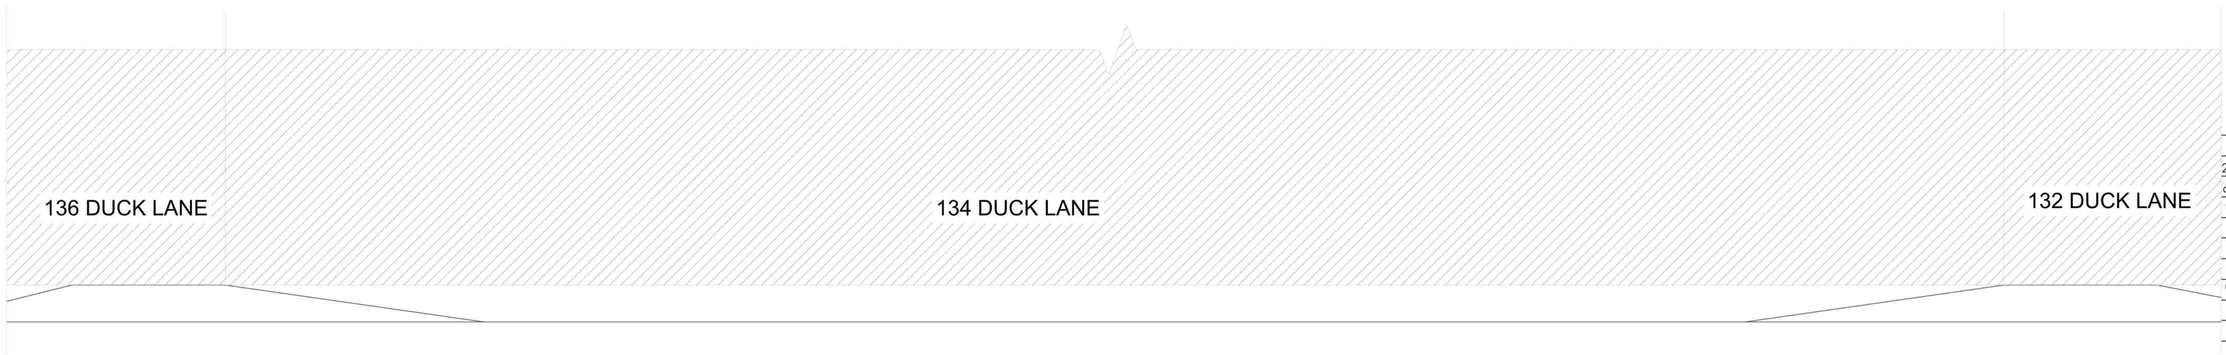

PROPOSED FRONT ELEVATION 1: 20

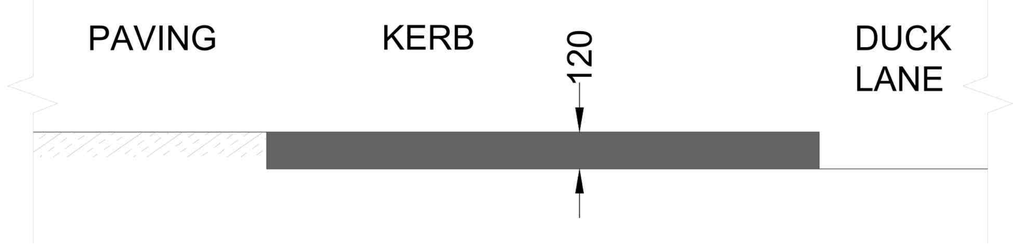


EXISTING SECTION A 1: 20

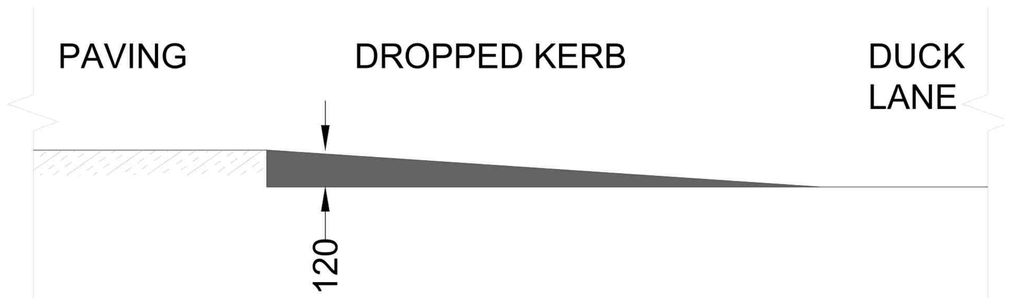

PROPOSED SECTION A 1: 20

1:20

0 400mm 800mm 1200mm 1600mm 2000mm

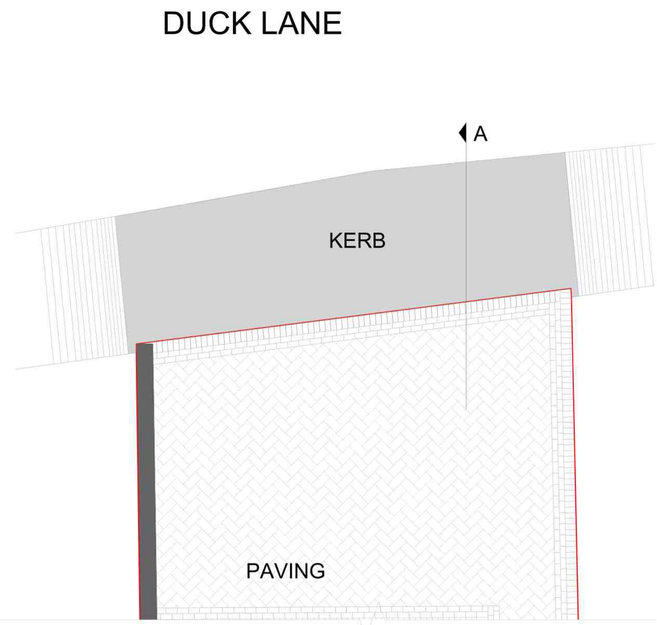

KEY PLAN

Paradigm Architects

NOTES

1. All Dimensions to be checked on site..
2. The landscape areas demarcated including levels are for representation purposes only and may vary on site.
3. The drawing is for the planning purposes only..
4. Drawing outside of the red site boundary line is indicative and for site / neighborhood context understanding only.

NUMBER 04 REVISIONS

DATE 27/06/25

VALID FOR CONSTRUCTION IF STAMPED AND SIGNED BY ARCHITECT

PROJECT STAGE

PROJECT TITLE

134 DUCK LANE
PE19 2EQ

KEY PLAN

DRAWING TITLE

ELEVATION & SECTIONS

1:50	@A3	SCALE
SB		DRAWN
NV		CHECKED
PDM005333		PROJECT NO.

COMPANY DETAILS

team@paradigmarchitects.co

07397902652