
Location Plan 1:1250 @ A4 5 Brampton Park House, 41 North Road, Brampton, Huntingdon, PE28 4WF

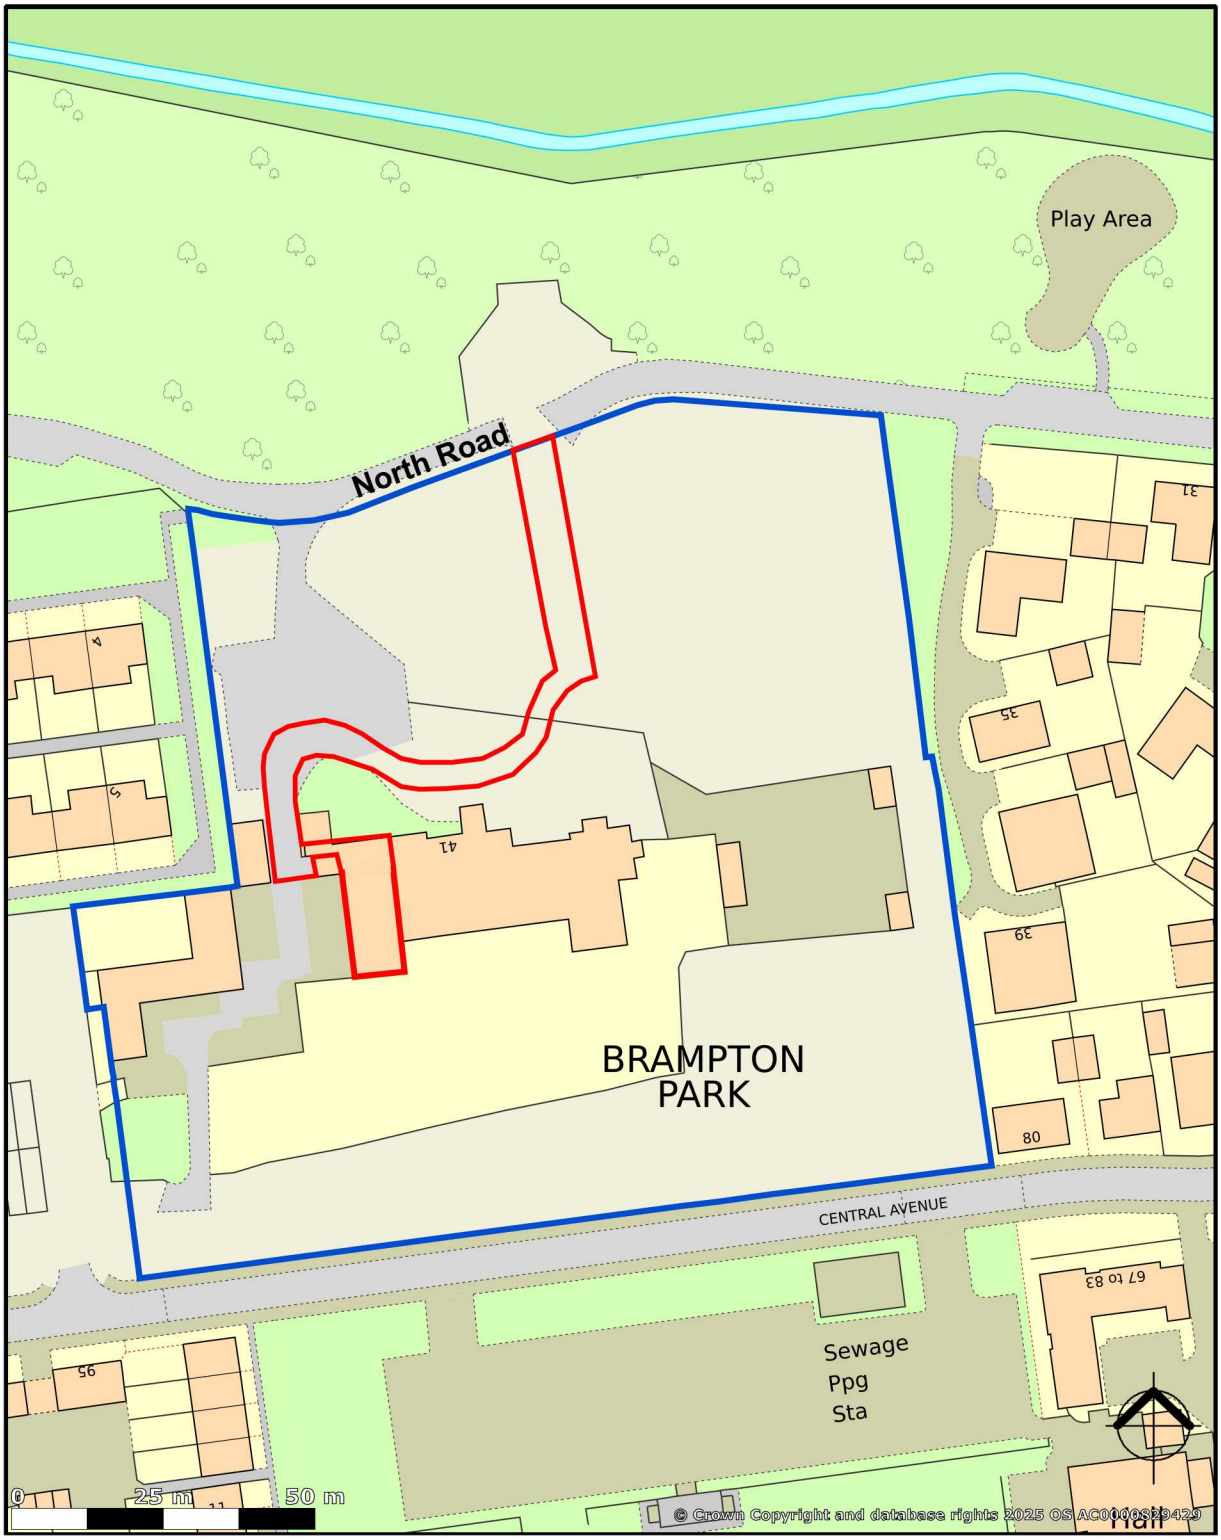

created on edozo

Plotted Scale - 1:1,250

This map is published for convenience of identification only and although believed to be correct, is not guaranteed and it does not form any part of any contract