43 Senliz Road, Alconbury Weald



FRONT ELEVATION **1:100**



REAR ELEVATION **1:100**

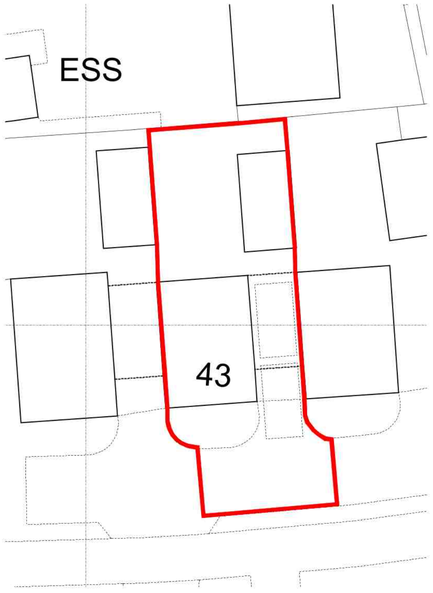

SITE PLAN **1:200**

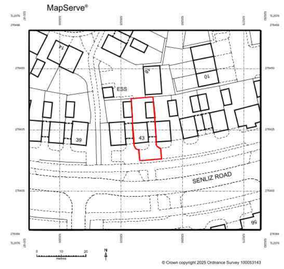

LOCATION PLAN **1:1250**

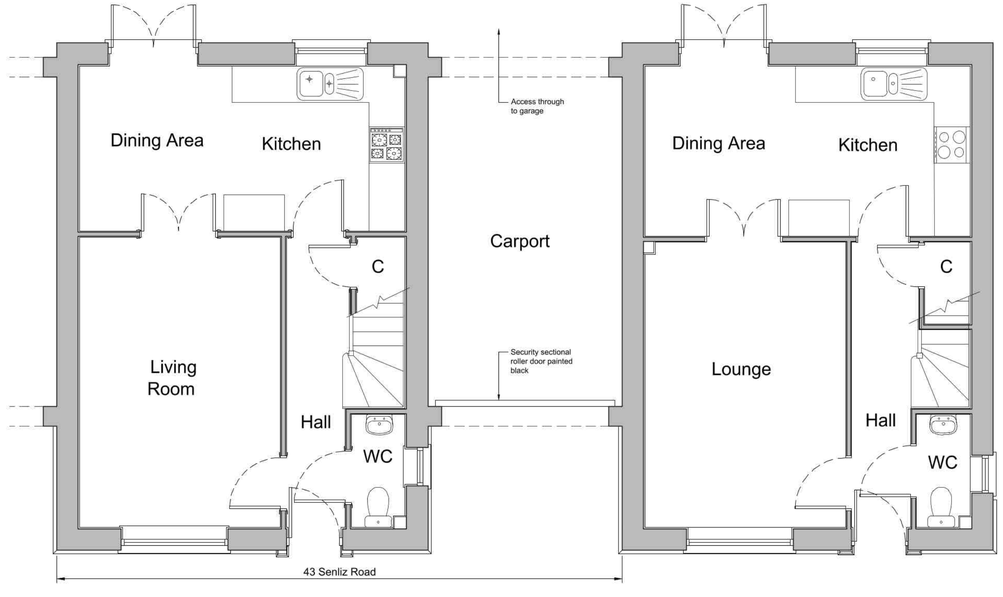

FLOOR PLAN **1:50**

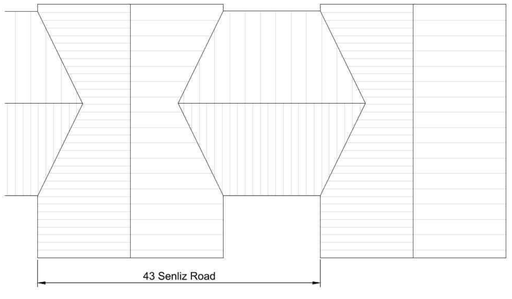

ROOF PLAN **1:100**

NOTES

It is the building owners responsibility to check if further consents are necessary to undertake the proposed works e.g. Building Regulations Approval, Party Wall Act 1996 and/or covenants or other restrictions in the title to your property.

Dimensions must not be scaled from this drawing. All figured dimensions to be checked on site by the Contractor and the contractor must verify all drawings before setting out and commencing work. Any discrepancies to be notified immediately.

The Principle contractor is responsible for the issue of all necessary drawings to sub-contractors (nominated or otherwise) and ensuring that they work to the latest issue.

1:50 0 0.5 1 2 m

1:100 0 1 2 3 4 5 m

1:200 0 5 10 m

1:1250 0 10 20 30 40 50 m

REV.	DATE	DESCRIPTION	DRN	APP
B	29/04/25	Door to car port amended	VMP	VMP
A	25/04/25	Door to car port amended	VMP	VMP
-	25/01/25	First issue	VMP	VMP

VP DESIGN
email: vmpcad@tiscali.co.uk

Client Name: Mr Cobett

Site Address: 43 Senliz Road, Alconbury Weald, Huntingdon, PE28 4LY

Title: Proposed Plans and Elevations

Drawing no. 1016/002

Issue: B | Scale: AS SHOWN | Drn: VMP Date: 25/01/25 | Approv: VMP Date: 25/01/25

ORIGINAL SIZE - A1

THIS DRAWING IS THE PROPERTY OF VP DESIGN & MUST NOT BE COPIED, TRACED OR REPRODUCED WITHOUT THEIR WRITTEN CONSENT © 2024