
THIS DRAWING IS NOT A SITE / CONSTRUCTION / WORKING DRAWING ISSUE
Essential planning / building regulations drawings only, client to appoint Principal Contractor (builder) who is responsible for pre construction and construction checks / design changes to suit on-site sizes / conditions.
The drawings are the copyright of CK Architectural.




Front Elevation As Existing
Scale 1:50

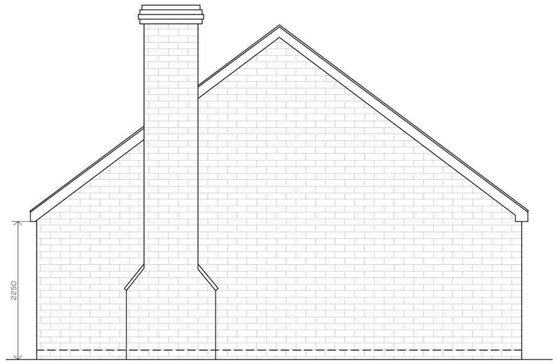


Side Elevation As Existing
Scale 1:50



Rear Elevation As Existing
Scale 1:50

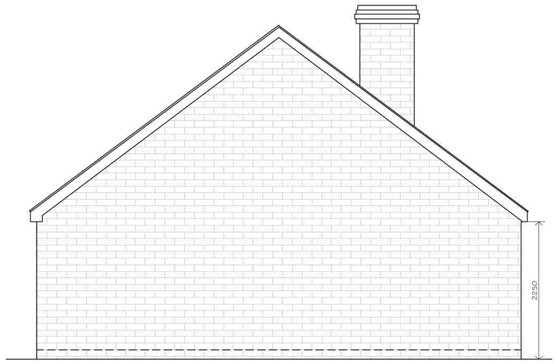

Side Elevation As Existing
Scale 1:50

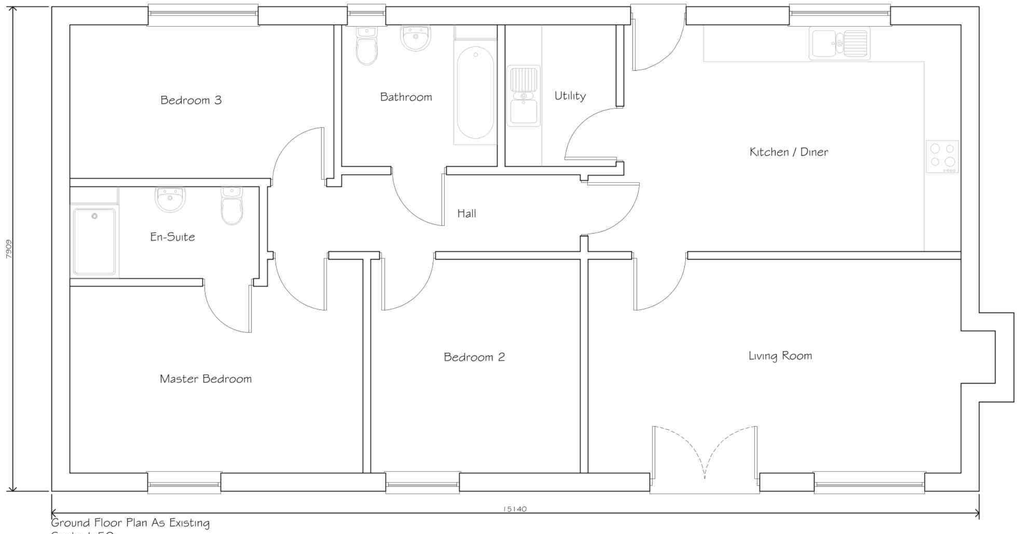

Ground Floor Plan As Existing
Scale 1:50



1:50



© Crown copyright and database rights [2022]
Ordnance Survey 0100031673

0m 2m 4m 10m
1:200

Land under client ownership

N

BLOCK PLAN AS EXISTING AND PROPOSED

SYMBOLS, HATCH & LINETYPE KEY

- WARNING SIGNIFICANT HAZARD OR INFORMATION WHICH IS USEFUL
- ACTION (DO)
- AVOID OR REFRAIN FROM [DONT]
- ON-SITE MEASUREMENTS REQUIRED
- RELEVANT INFORMATION
- STRUCTURAL ENGINEER ITEM
- BUILDING CONTROL ITEM

BRICK, BLOCK, HARDCORE, GLAZING, CONCRETE, SAND, PROPOSED, OBSCURE GLASS

BOUNDARY, FOUL DRAINAGE, SW DRAINAGE, INSULATION, DPM, DPC, VCL, FLASHING, STRUCTURAL BEAMS, DEMOLITION AREAS

DATE	NOTES	BY	REV
08/11/24	For planning issue	DWR	A
22/11/24	Block Plan added	DWR	B

Online Drawing

Phone: 0333 3582825
Email: info@onlinedrawinguk.com
Web: www.onlinedrawinguk.com
Biz Hub Block A Melton Court Gibson Lane Melton HU14 3HH

PROJECT TITLE **Bungalow conversion into double storey dwelling**	CLIENT **Mr & Mrs Buckley** **Round House Farm Bungalow, Puddock Road, Warboys, PE28 2UE**		
DRAWING STAGE **Planning**	SCALE **1:50 @ A1**	CHK BY **DWR**	DRAWN BY **GCA**
SHEET TITLE **Plans & Elevations as Existing**	PROJECT NUMBER **PE28-4094**	STAGE **PLN**	REV **B**
			SHT **001**