
Window 1


24 x 820 x 820 TeT P33T

2 x 1150 x 1140 TeT P33T


Window 2

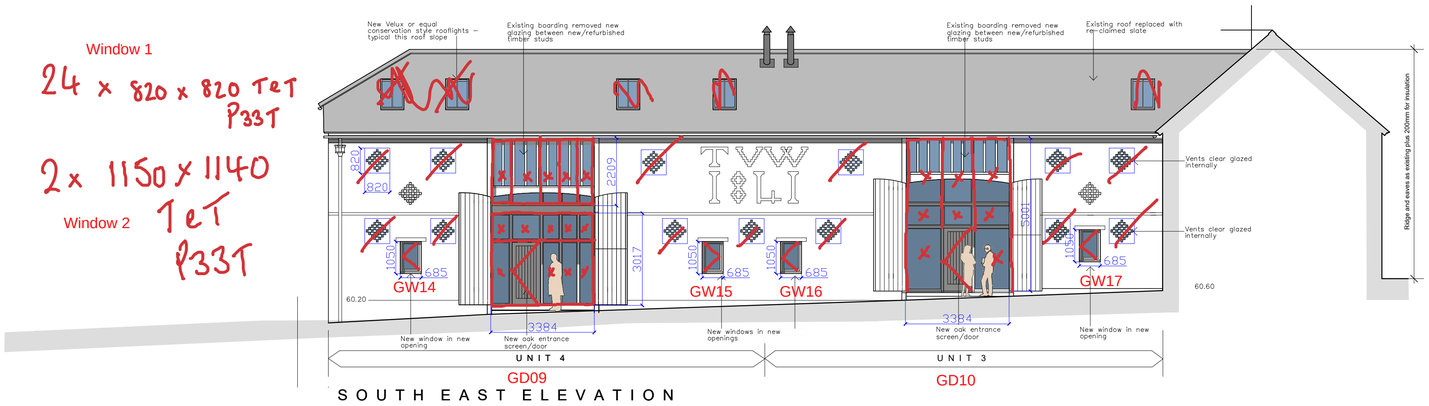


SOUTH EAST ELEVATION

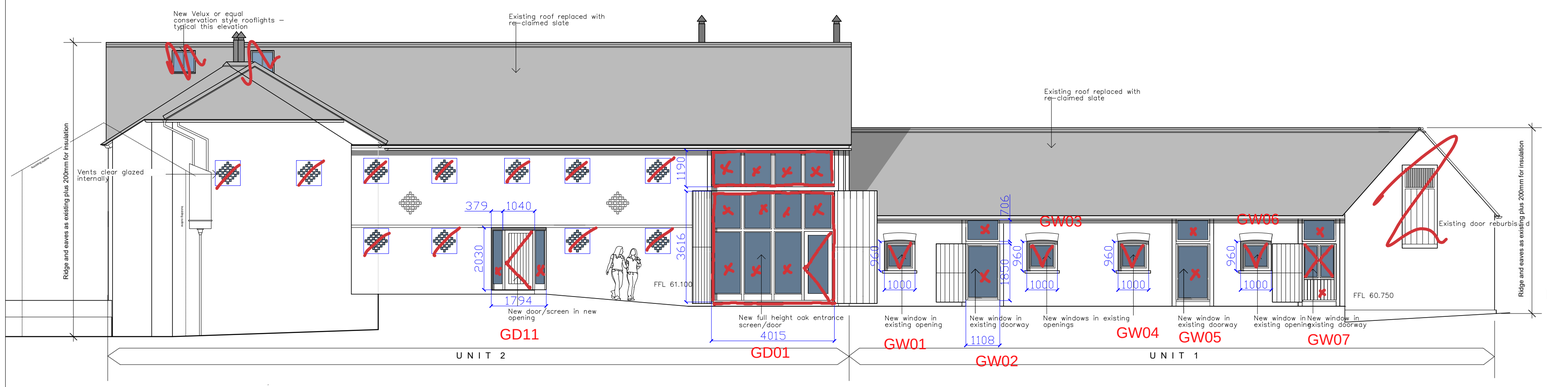


SOUTH WEST ELEVATION

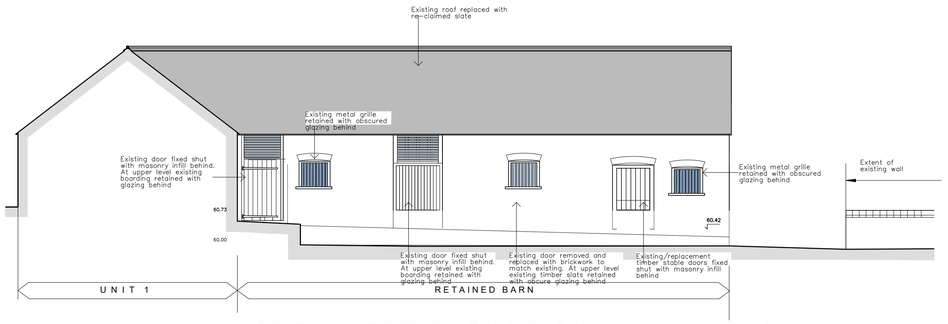


NORTH WEST ELEVATION

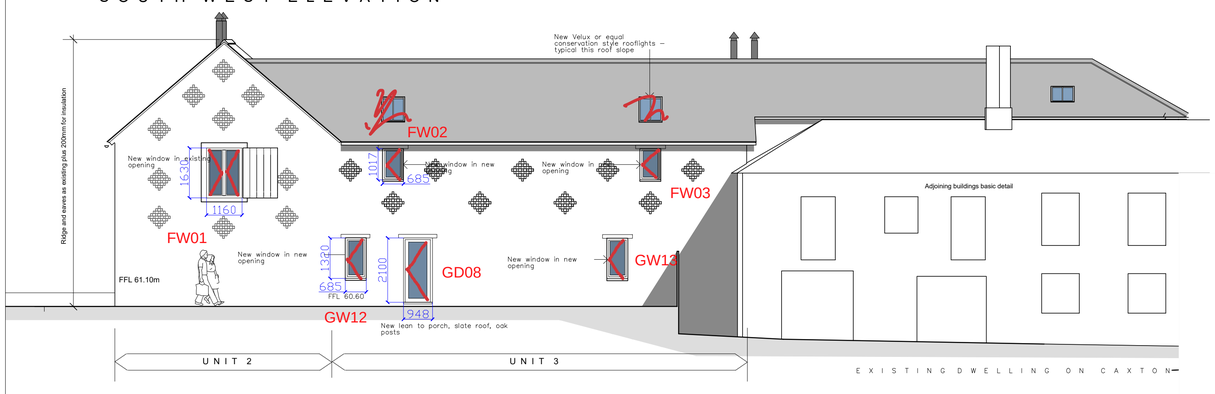

NORTH WEST ELEVATION

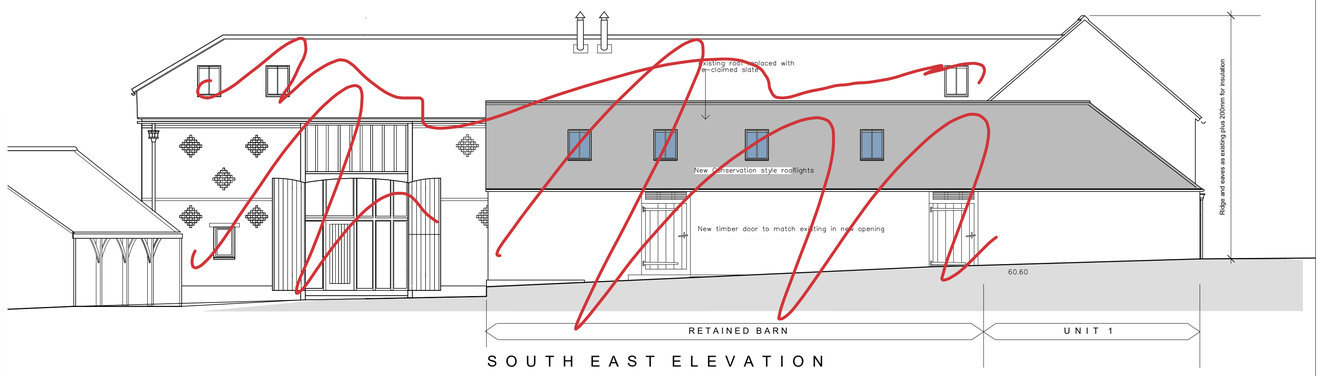

SOUTH EAST ELEVATION

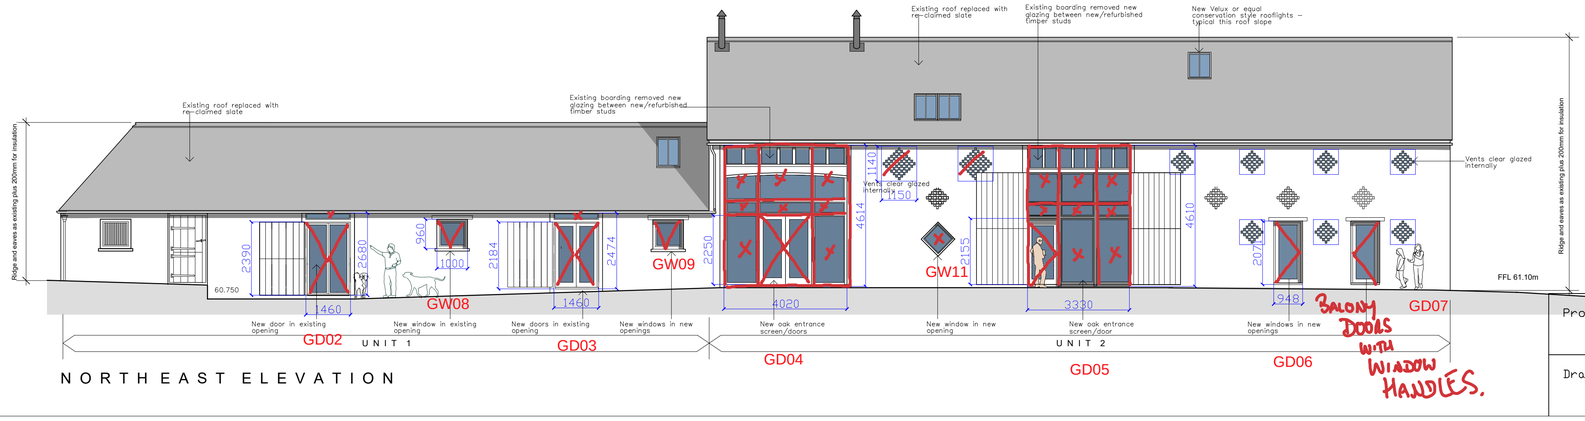

NORTH EAST ELEVATION

GW10 NOT SHOWING ON THE ELVATION

	1	Drawing No: AB-El-All-Pv1
Project Title: Audley Barns	Scale: 1:100 @ A1	Date: Aug 2025
Drawing: Proposed Elevations	Produced by: Lowden Construction Ltd 07891 800151	