This drawing is © copyright protected.

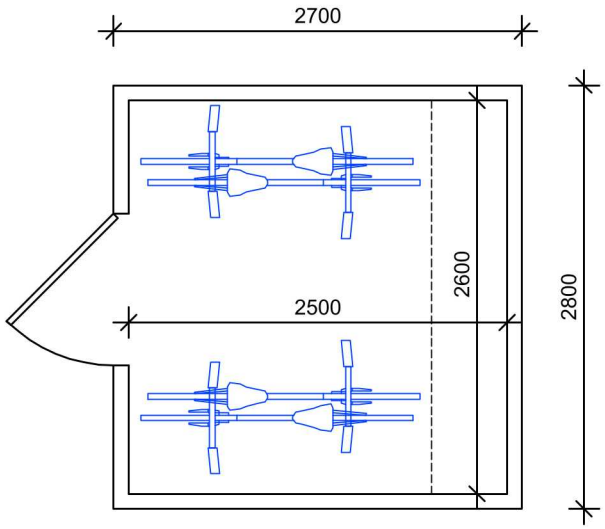

Cycle Store Plan

Scale bars (in metres)	Scale
1 2 3 4 5	1:50
1 2 3 4 5 6 7 8 9 10	1:100
5 10 15 20 25 10 35 40 45 50	1:500
10 20 30 40 50 60 70 80 90 100 110 120	1:1250

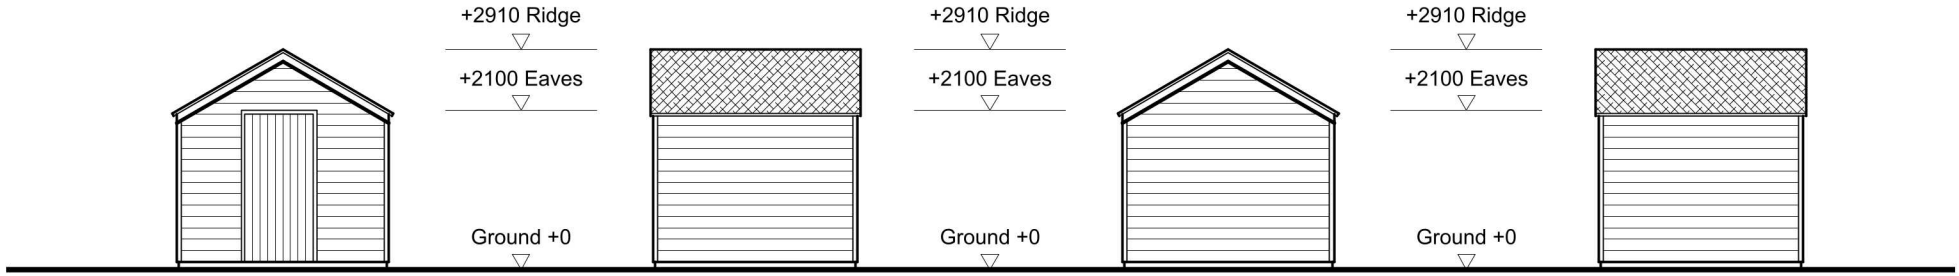

Front Elevation Side Elevation Rear Elevation Side Elevation

JLG Design .co.uk
Architectural CAD Services

8 Tennyson Place
Eaton Ford
St. Neots
Cambridgeshire
PE19 7LL
Tel: 01480 218440

Project:
Prop. Replacement Dwelling
Great Parlow Farm, Offord Rd,
Graveley, Cambs. PE19 6PR.

Drawing:
Cycle Store
Plans and Elevations

Drawn by: JG

Scale: 1:50;1:100

Date: 26.10.26

This drawing should not be scaled other than for planning purposes. All dimensions to be checked on site.

Drawing no: JLG958/NB/03

Revision