
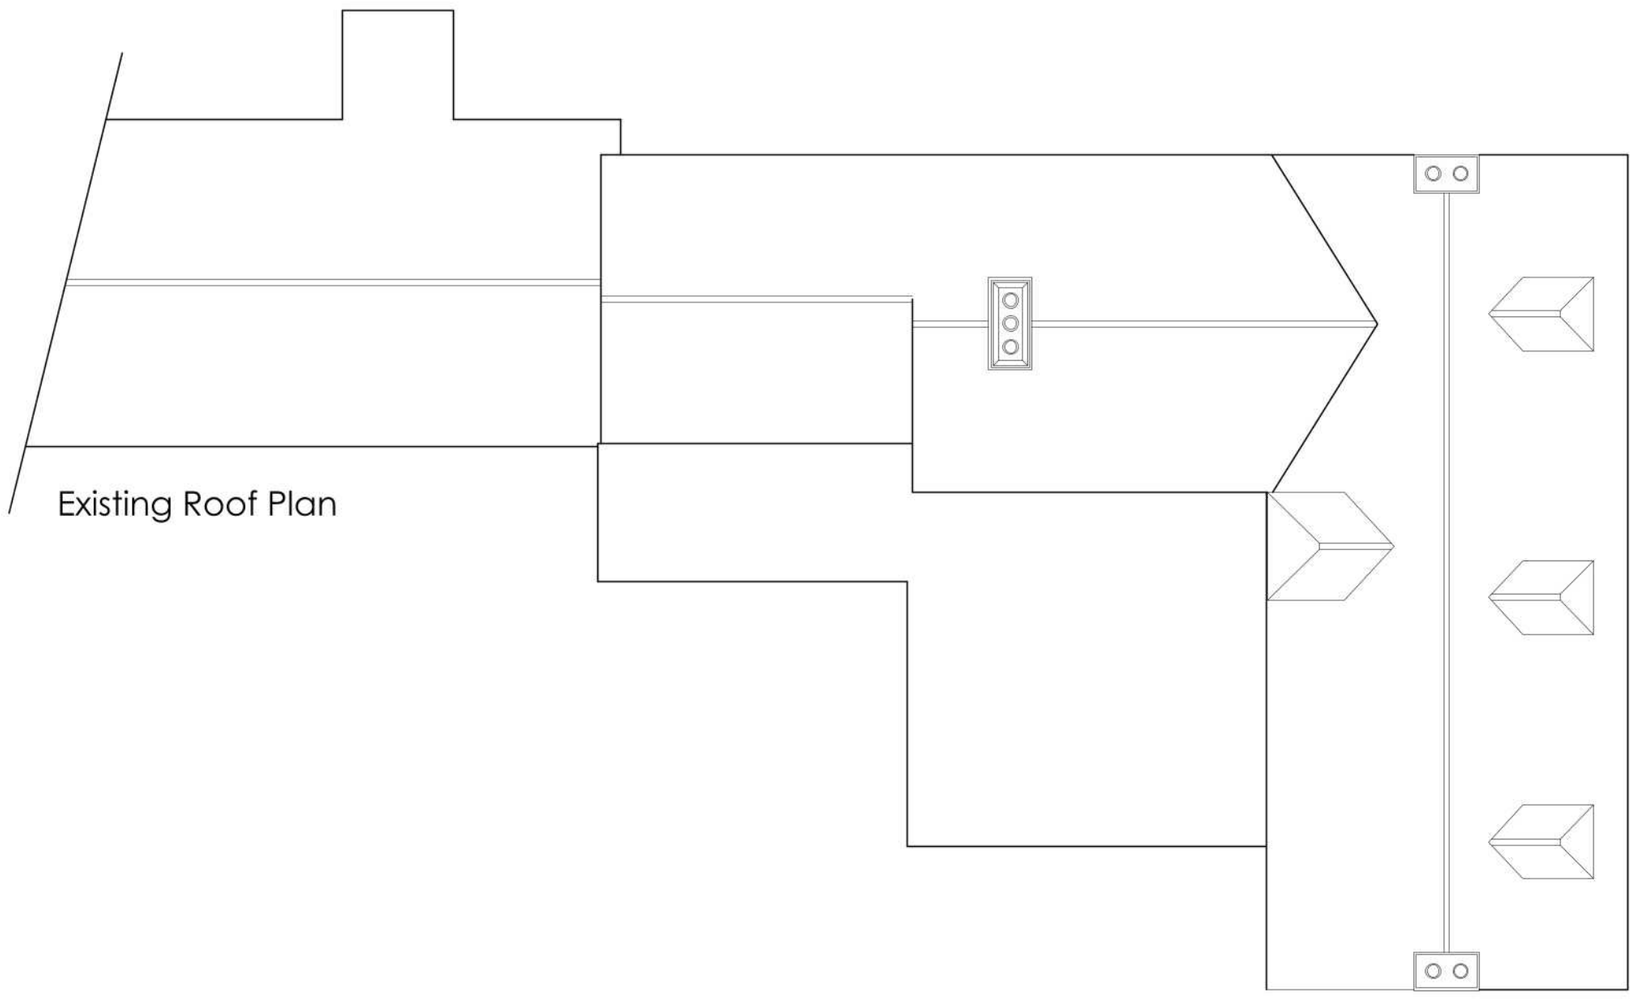


Existing Roof Plan

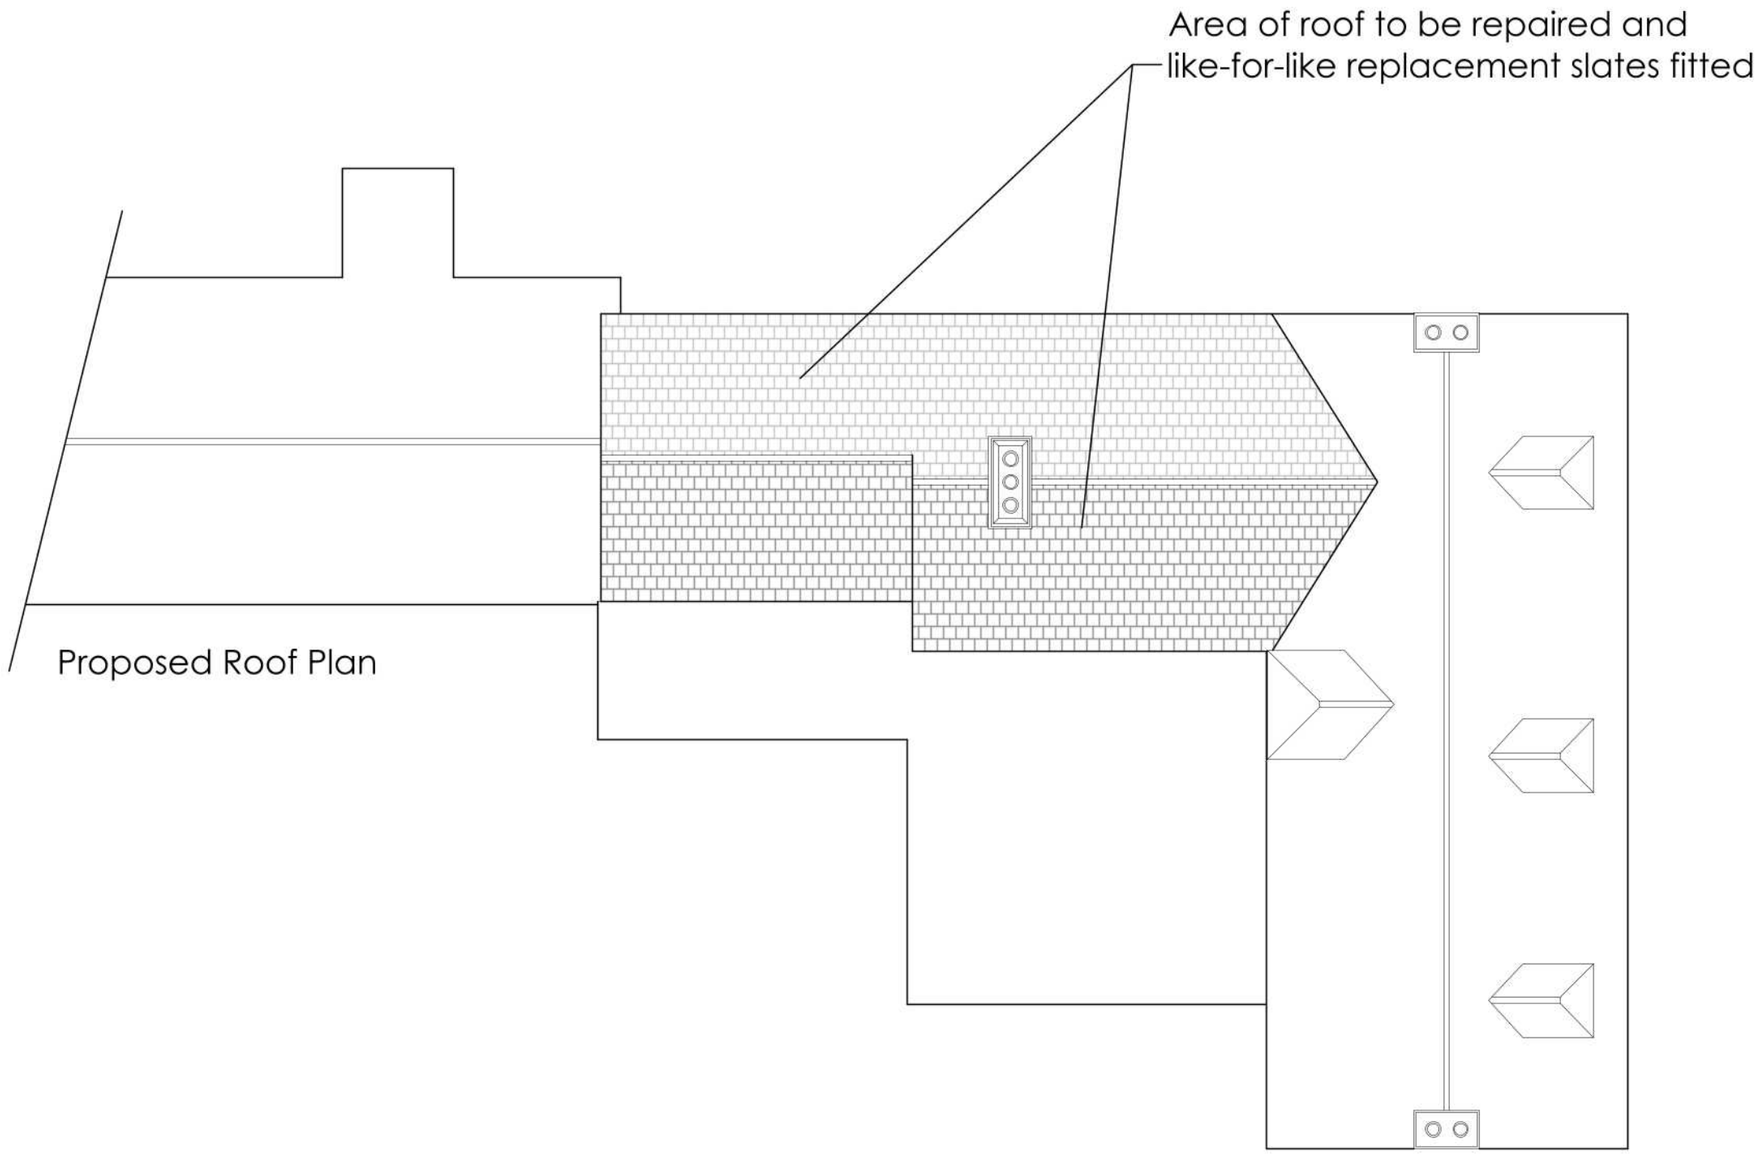

Proposed Roof Plan

REV	DATE	BY	REVISION NOTES

PROJECT
Proposed Roof Repairs and like-for-like Replacement of Slates at No. 1 Silver Lane, Needingworth, St Ives, PE27 4SL

CLIENT
Mr A Booth

DRAWING TITLE
Existing and Proposed Roof Plan

DRAWN BY	SCALE	
CWM	1:100 @ A2	
DATE	DWG. No.	REV.
28/04/25	25/1005/204	-