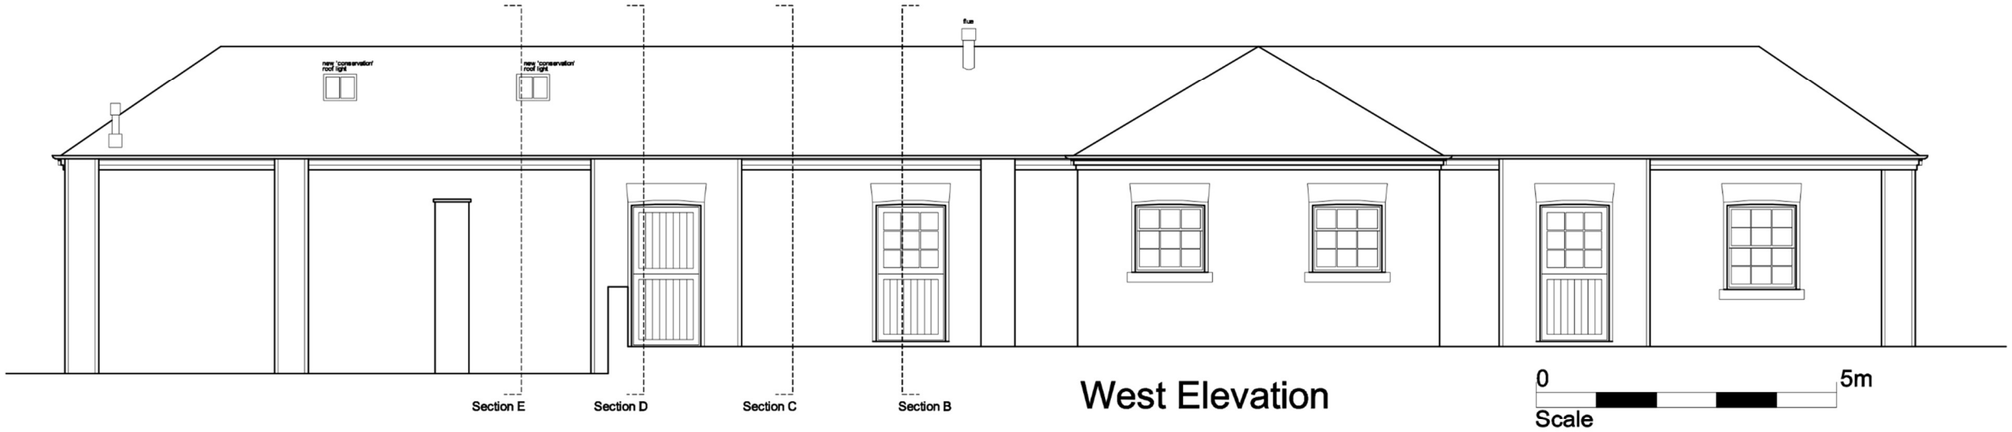

West Elevation

0 5m
Scale

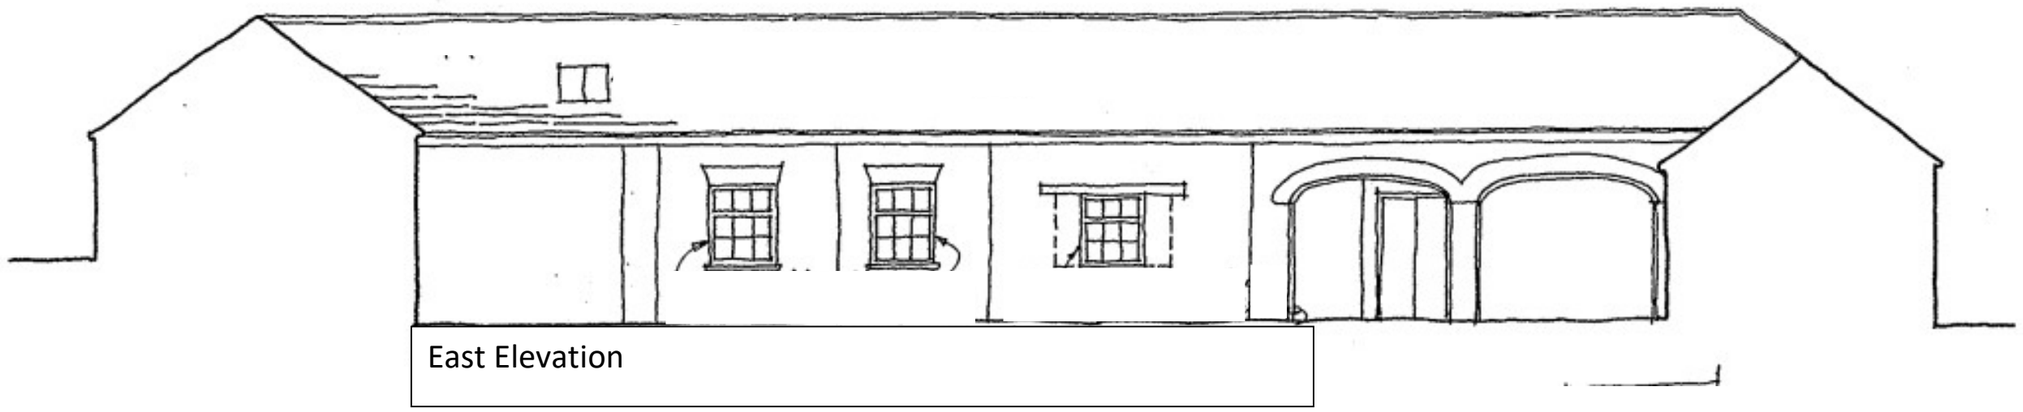

East Elevation

Revision	Date	
Copyright Reserved	Do Not Scale	All Dimensions To Be Checked On Site

Project
The Hatchery
Loop Road
Keyston

Existing East and West elevations

Wythe Holland Ltd
Chartered Architects
Phone +44 (01780) 755888
Fax +44 (01780) 755889
www.wytheholland.co.uk
Unit 7, Messenger Centre
Crown Lane, Tinwell, Nr Stamford
Rutland PE9 3UF
mail@wytheholland.co.uk

Date	Scale	Job No	Drawing No
24.08.15	1:100	1833	06