COMMEMORATION HALL (MAIN HALL NORTH END AS EXISTED)

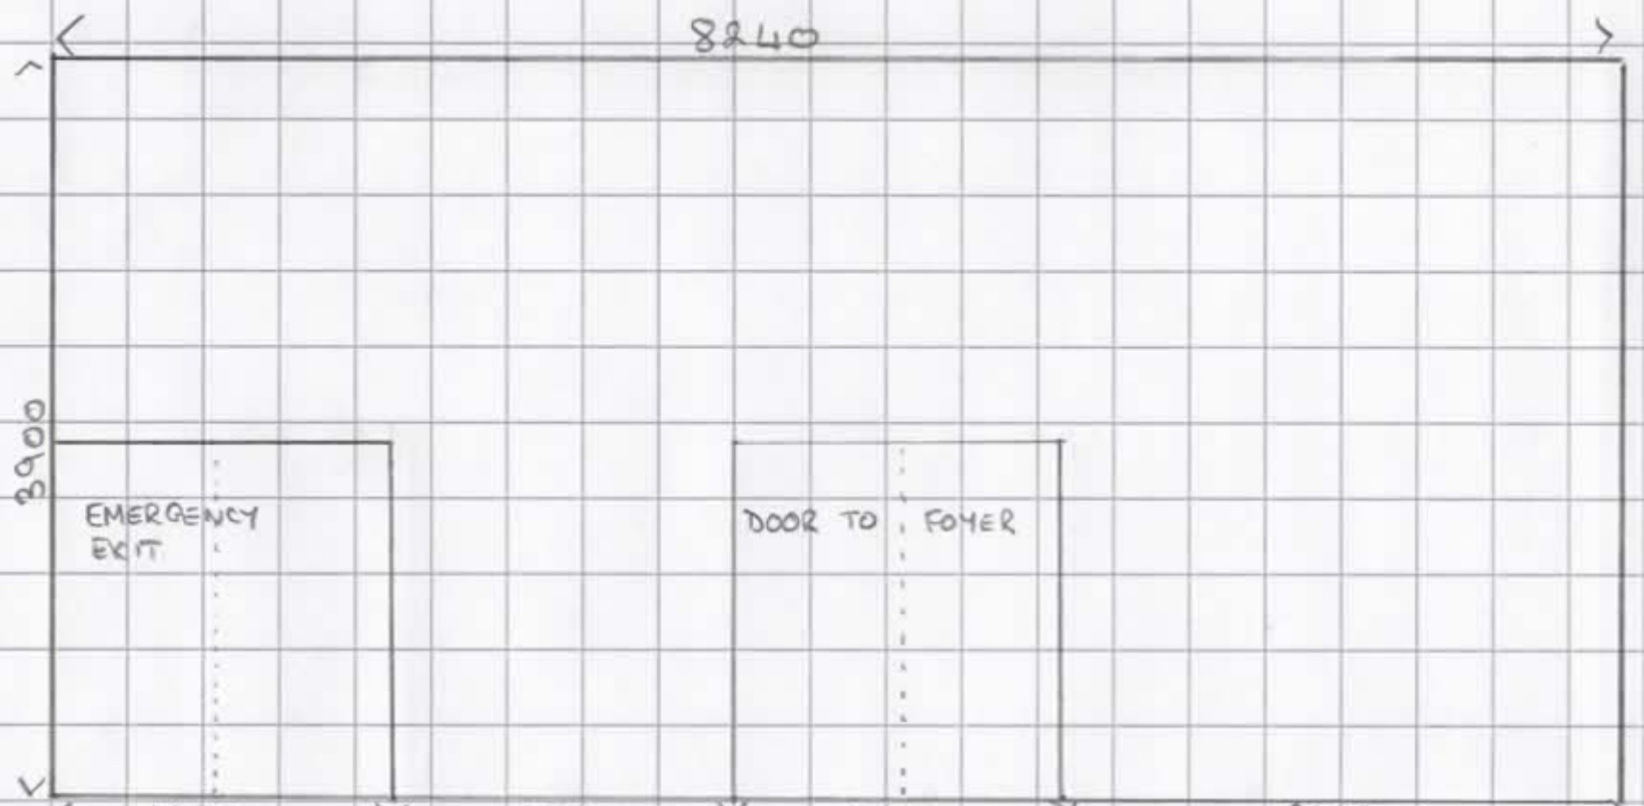

SCALE 1:100 @ A2